



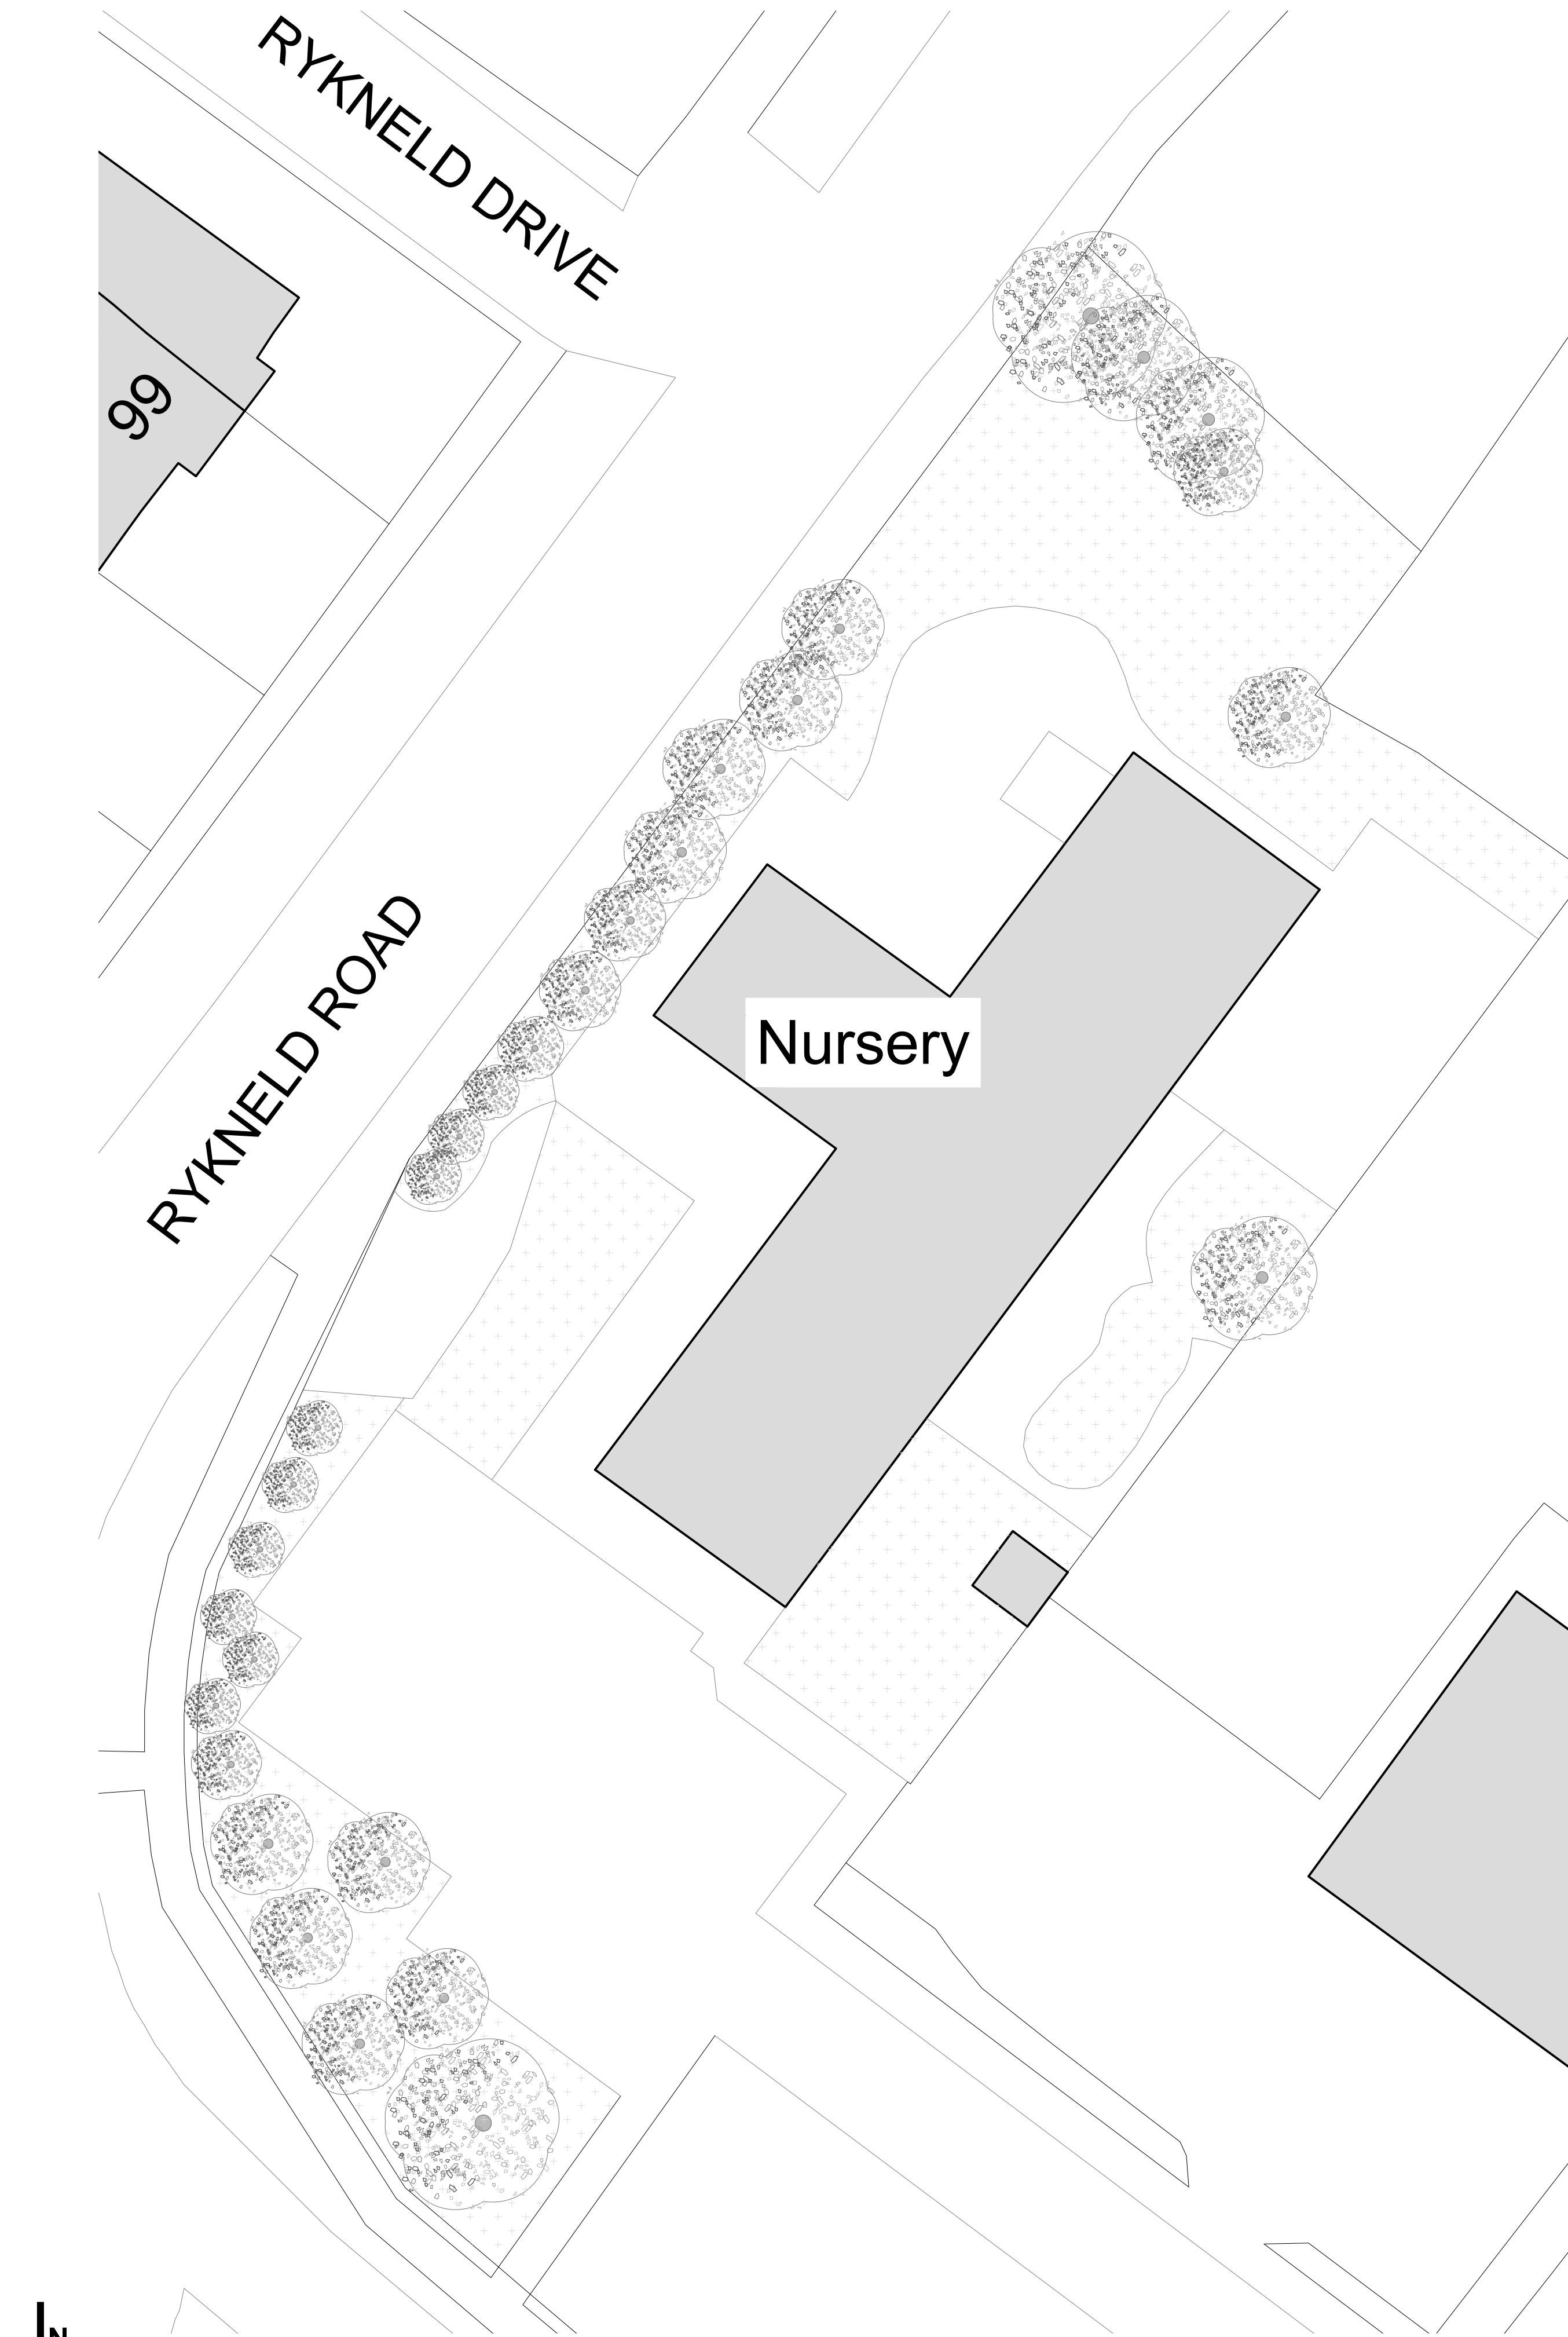

Site Plan - Existing
SCALE - 1:200

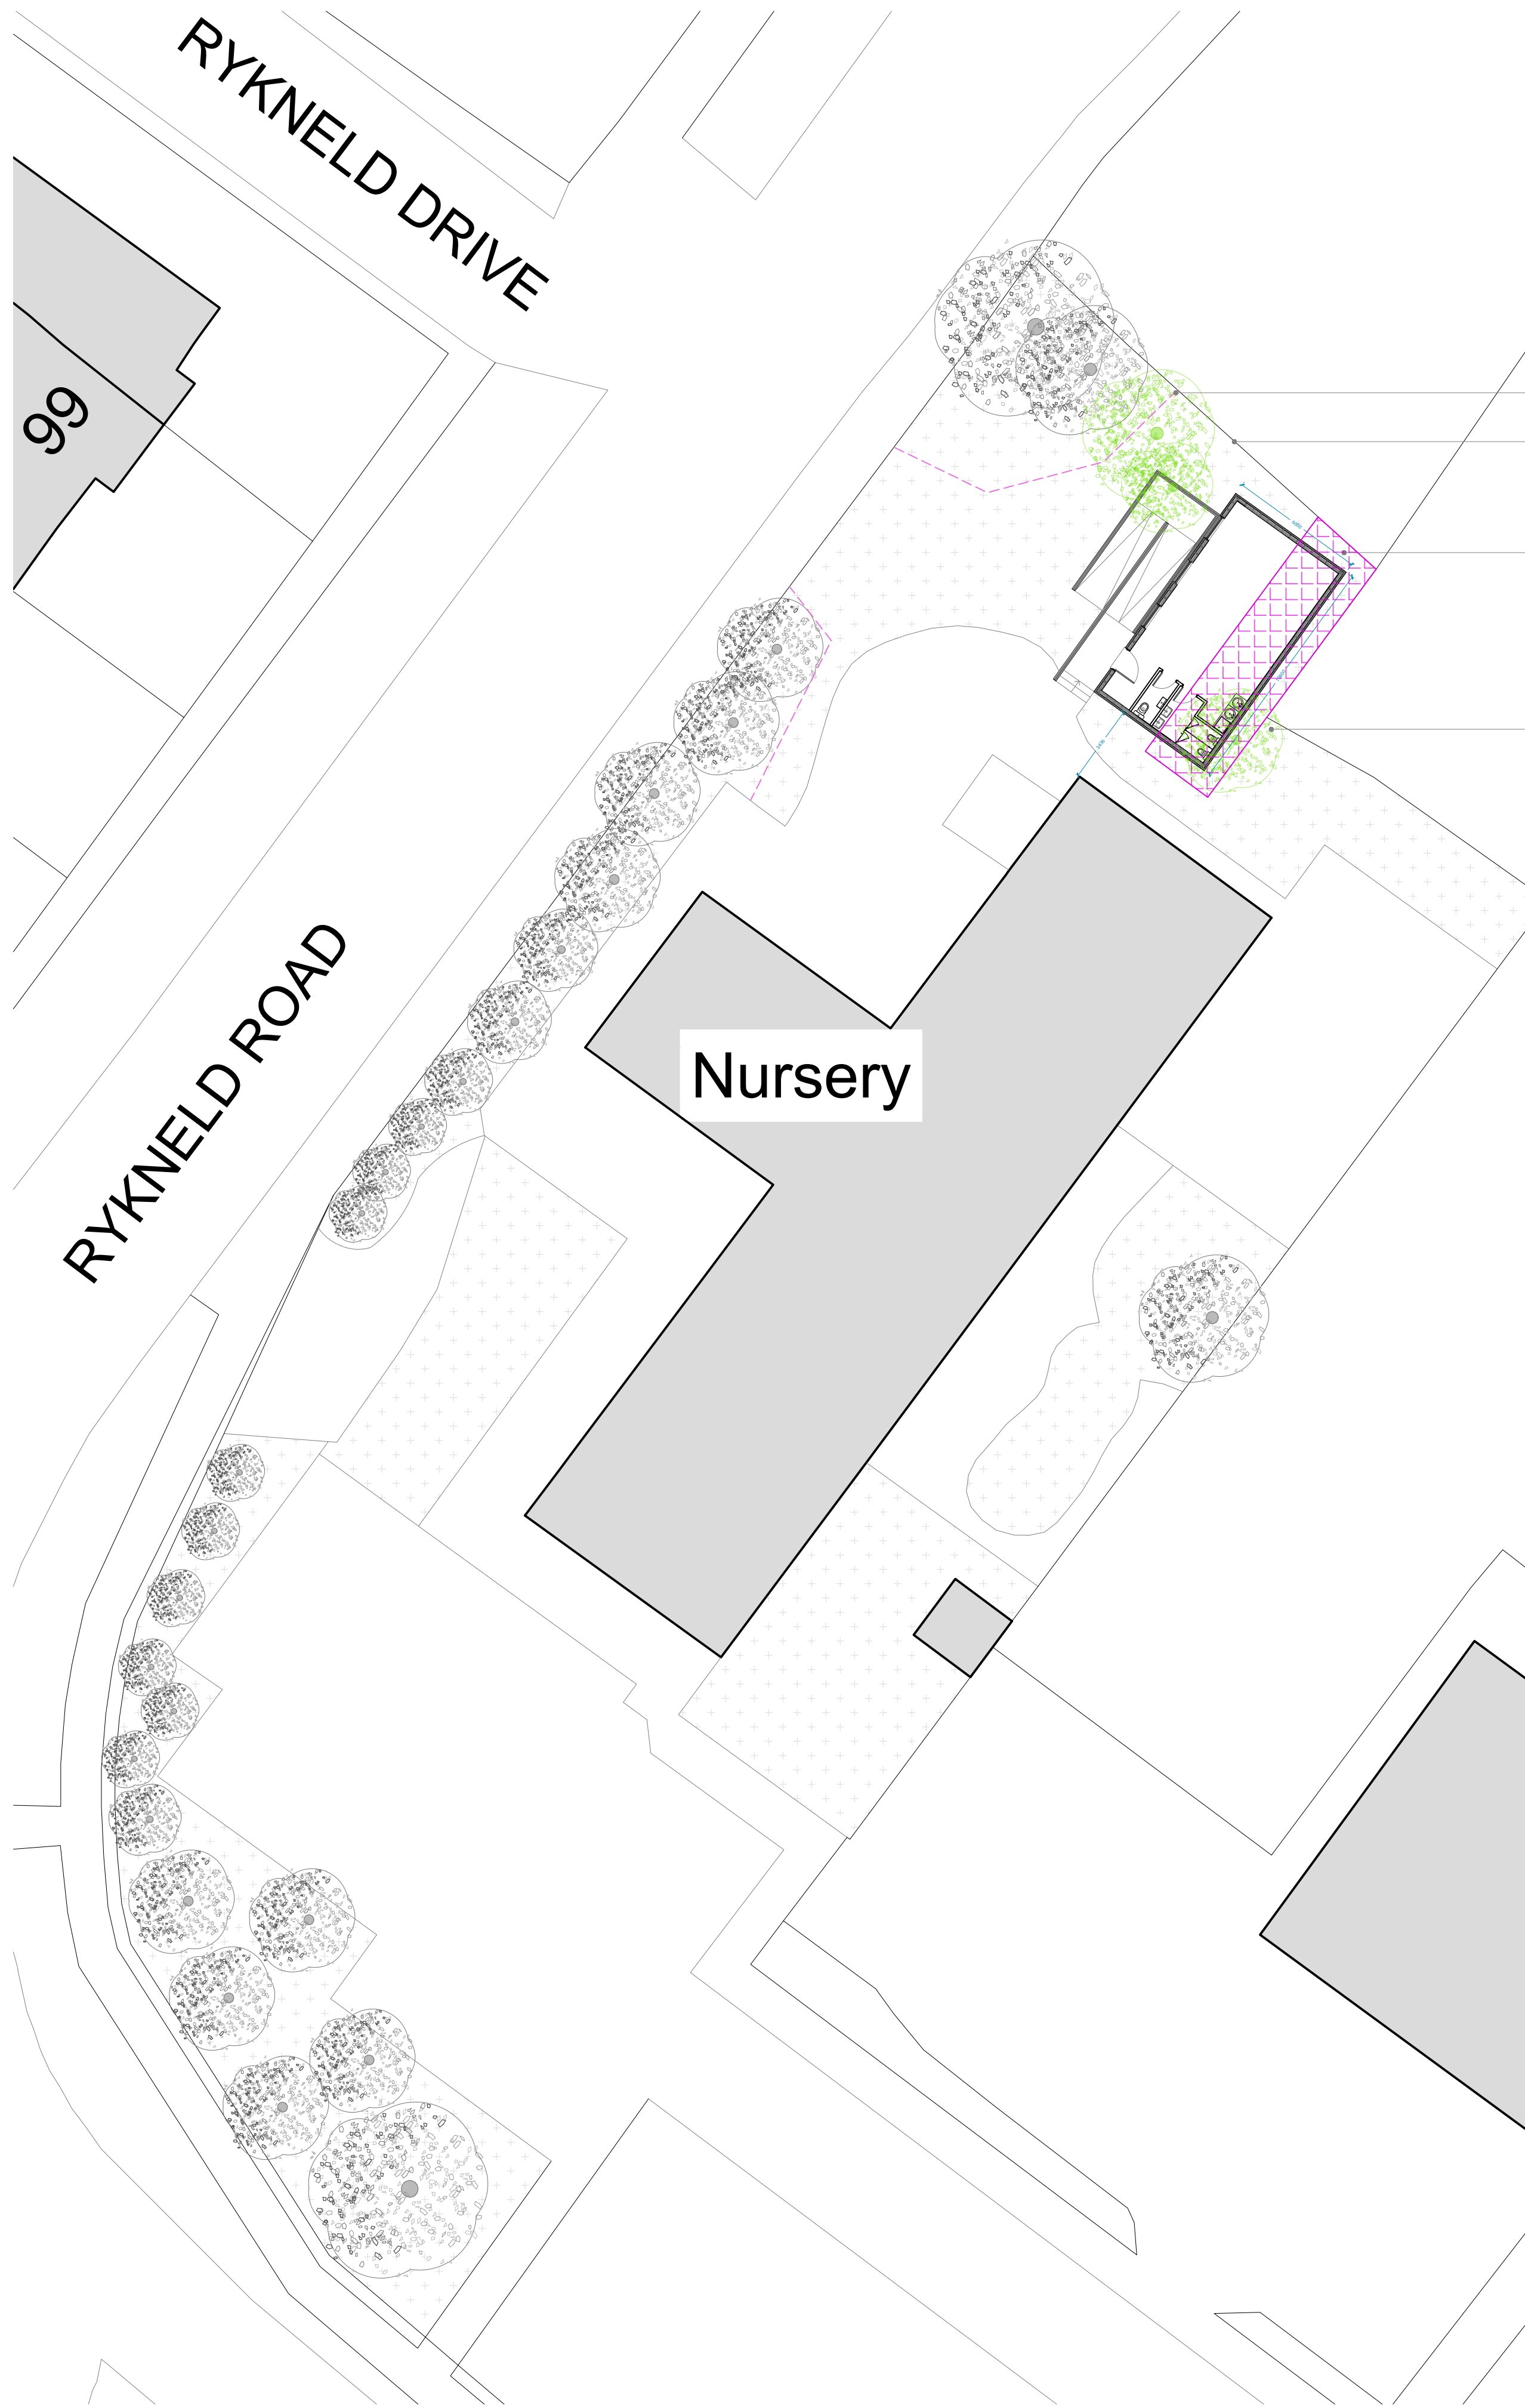

Site Plan - Proposed
SCALE - 1:200



Notes:

1. Items to be demolished shown dashed & in red.
2. All structural elements to be confirmed by Engineer.
3. Drawing to be read in conjunction with schedule of works/specifications.

- The tree protection fencing – dotted pink line
- The existing timber fencing to be used as tree protection
- The area of temporary ground protection
- Existing trees in green to be removed

P2	24.08.26	AIA Comments
P1	11.08.26	Updated Site Plans
P0	16.06.26	Issue to Client
REV.	DATE	ISSUE

BUSY BEES - HEATHERTON
Hollybrook Way, Littleover,
Derby, DE23 3TZ

Existing and Proposed Site Plan

STATUS	SIZE	REV.
Planning	A1	P2

DRAWING NO.
M26012-MR-XX-ZZ-DR-A-00001

MellorReid
ARCHITECTS