





Location Plan - Existing
SCALE - 1:1250

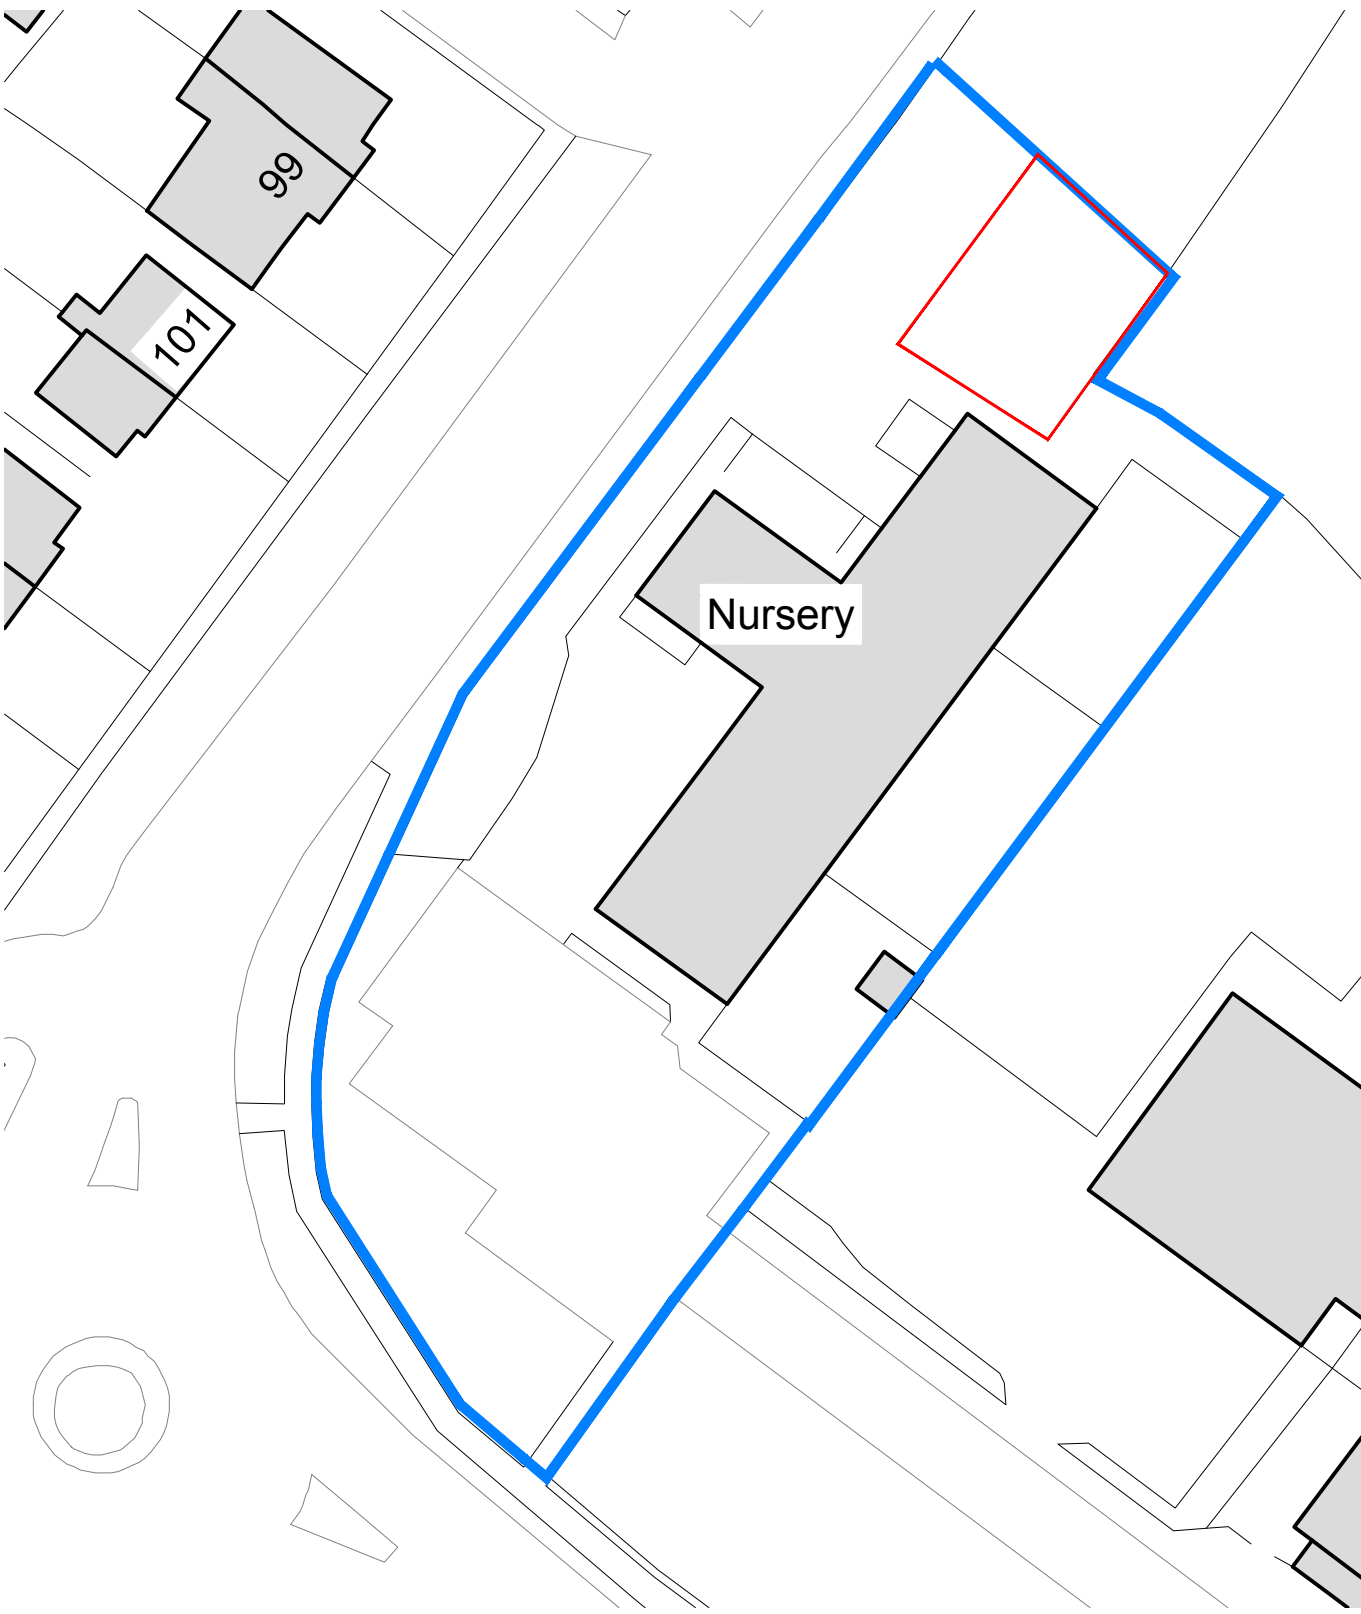


Block Plan - Existing
SCALE - 1:500

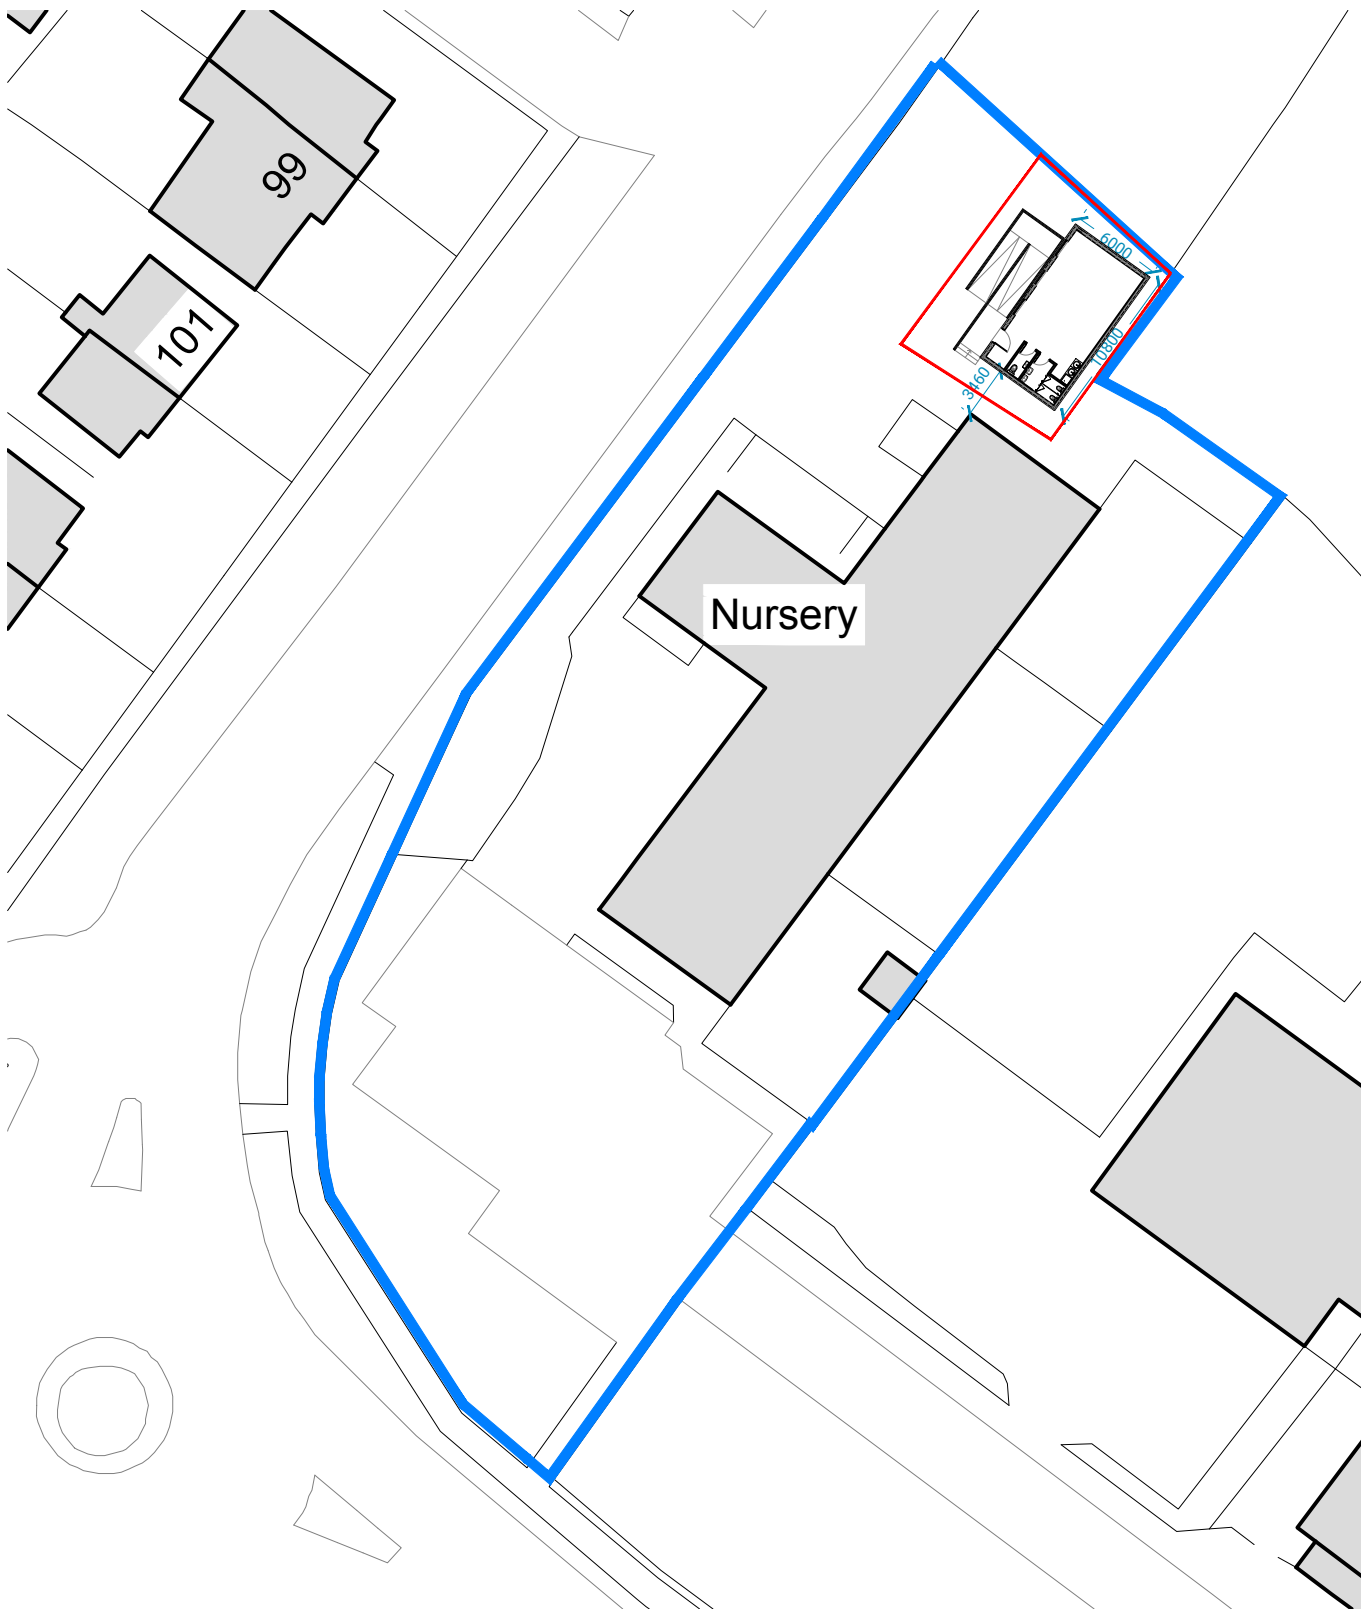


Block Plan - Proposed
SCALE - 1:500

Notes:


1. Items to be demolished shown dashed & in red.
2. All structural elements to be confirmed by Engineer.
3. Drawing to be read in conjunction with schedule of works/specifications.

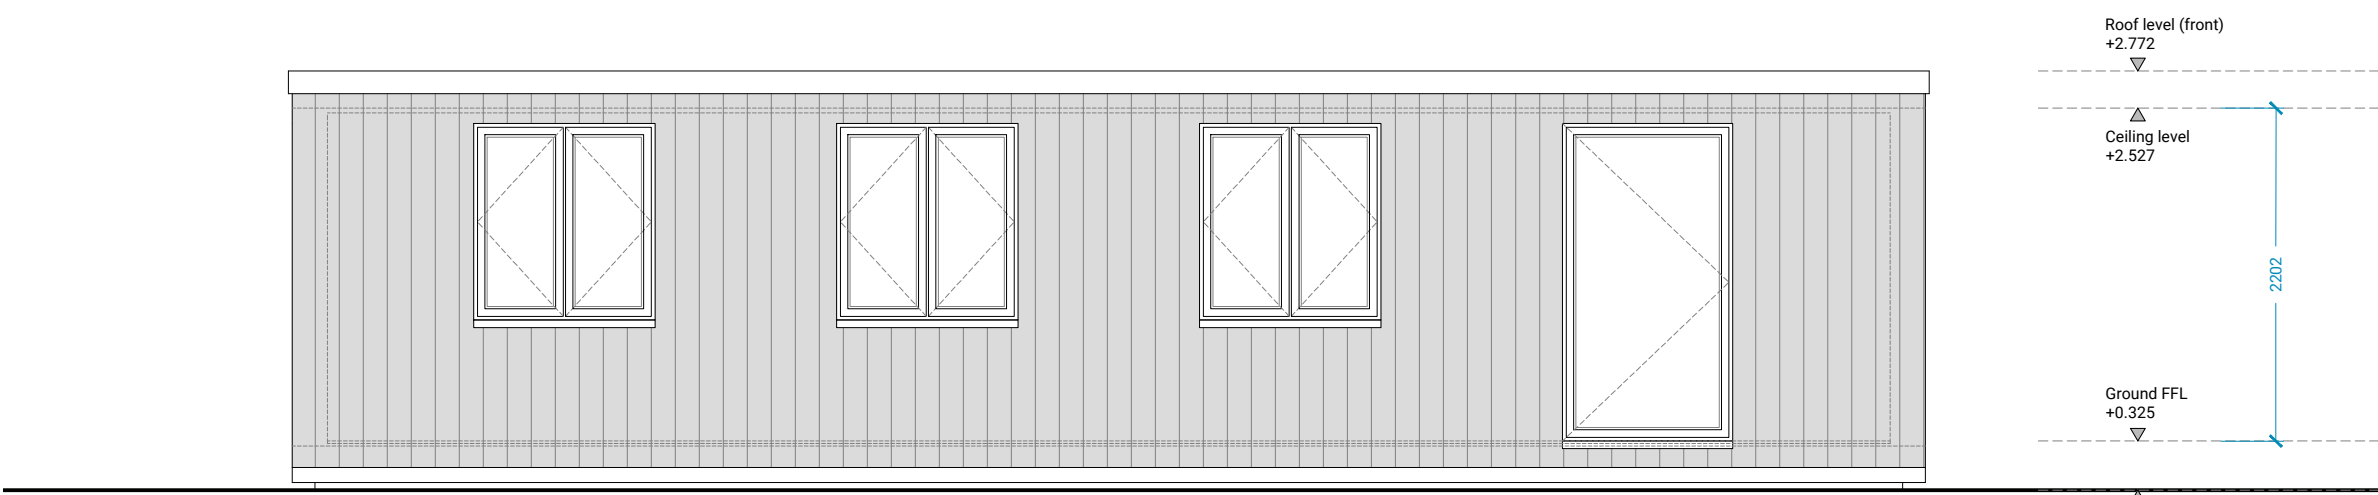


Elevation A - Front
SCALE - 1:50

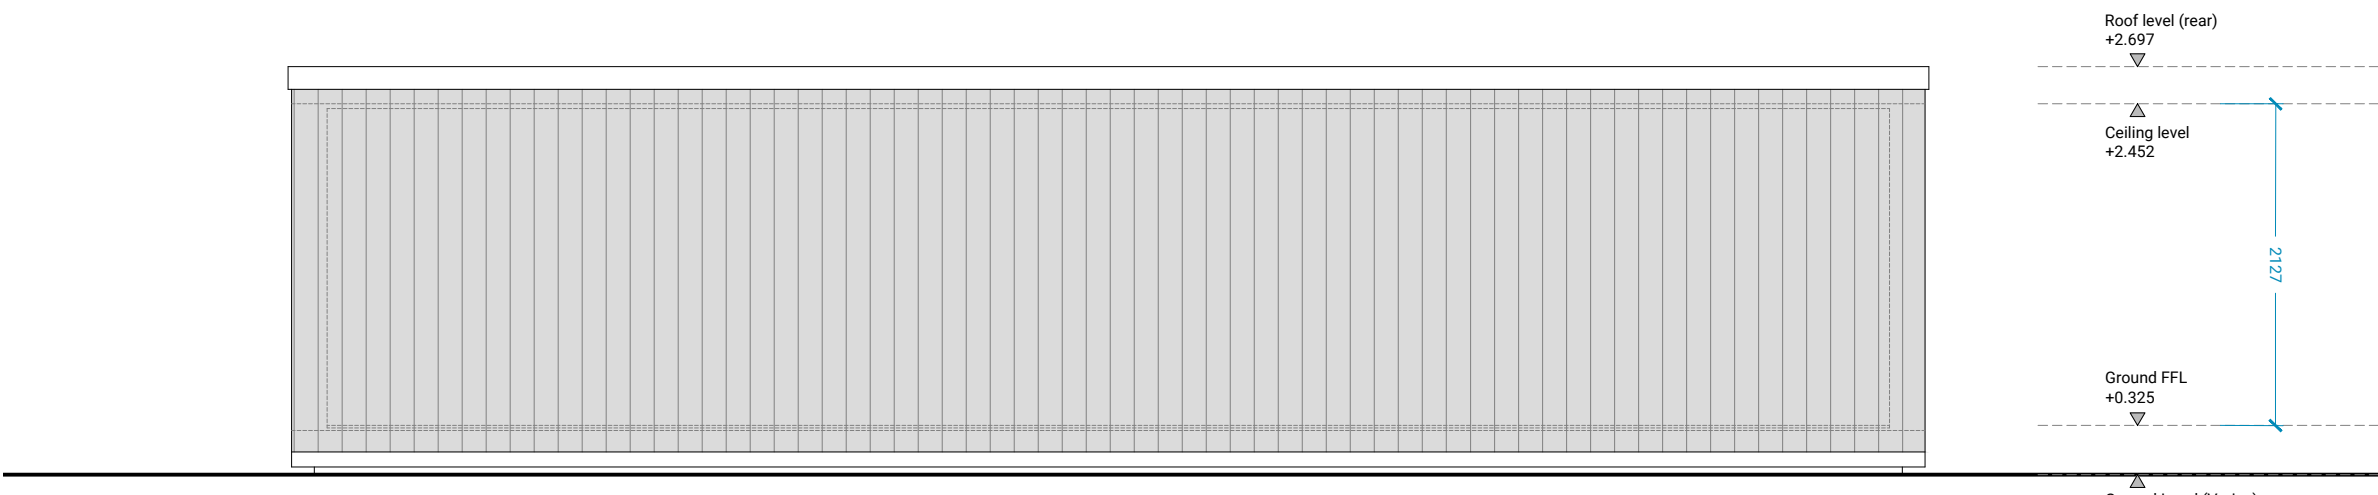


Elevation B - Rear
SCALE - 1:50

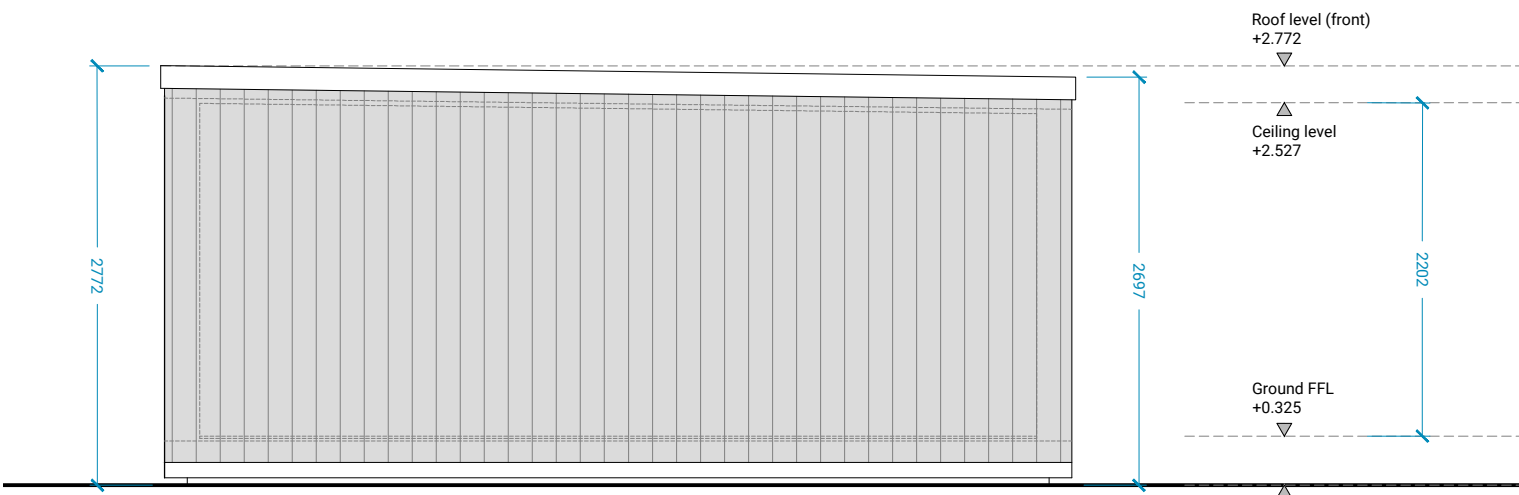

Elevation D - Side
SCALE - 1:50

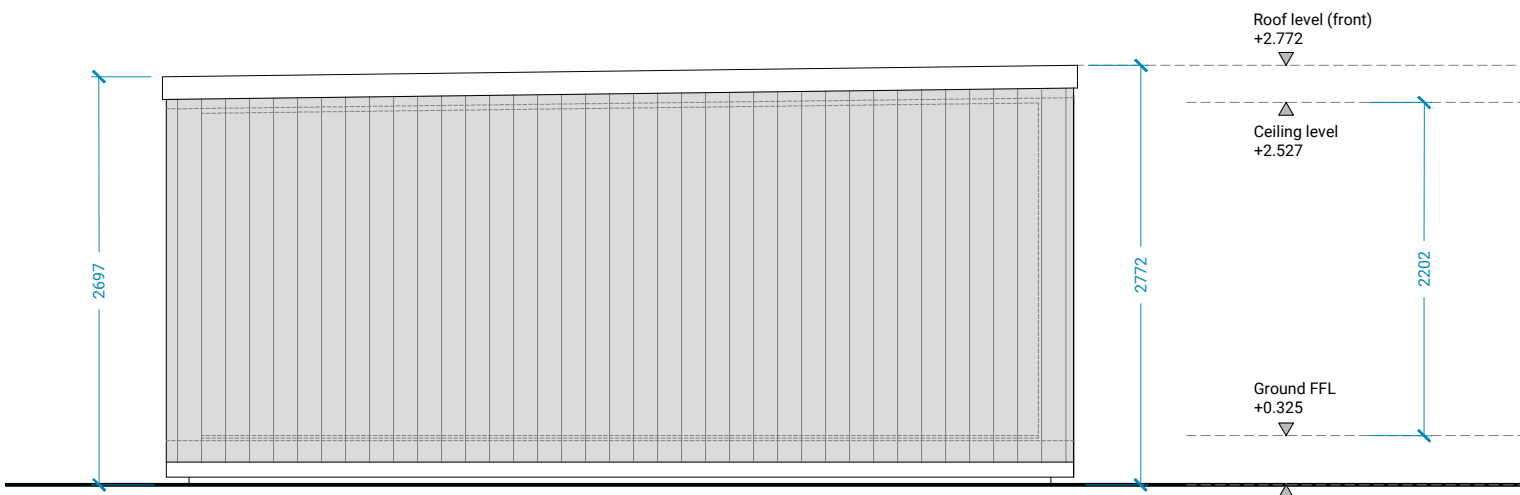

Elevation C - Side
SCALE - 1:50

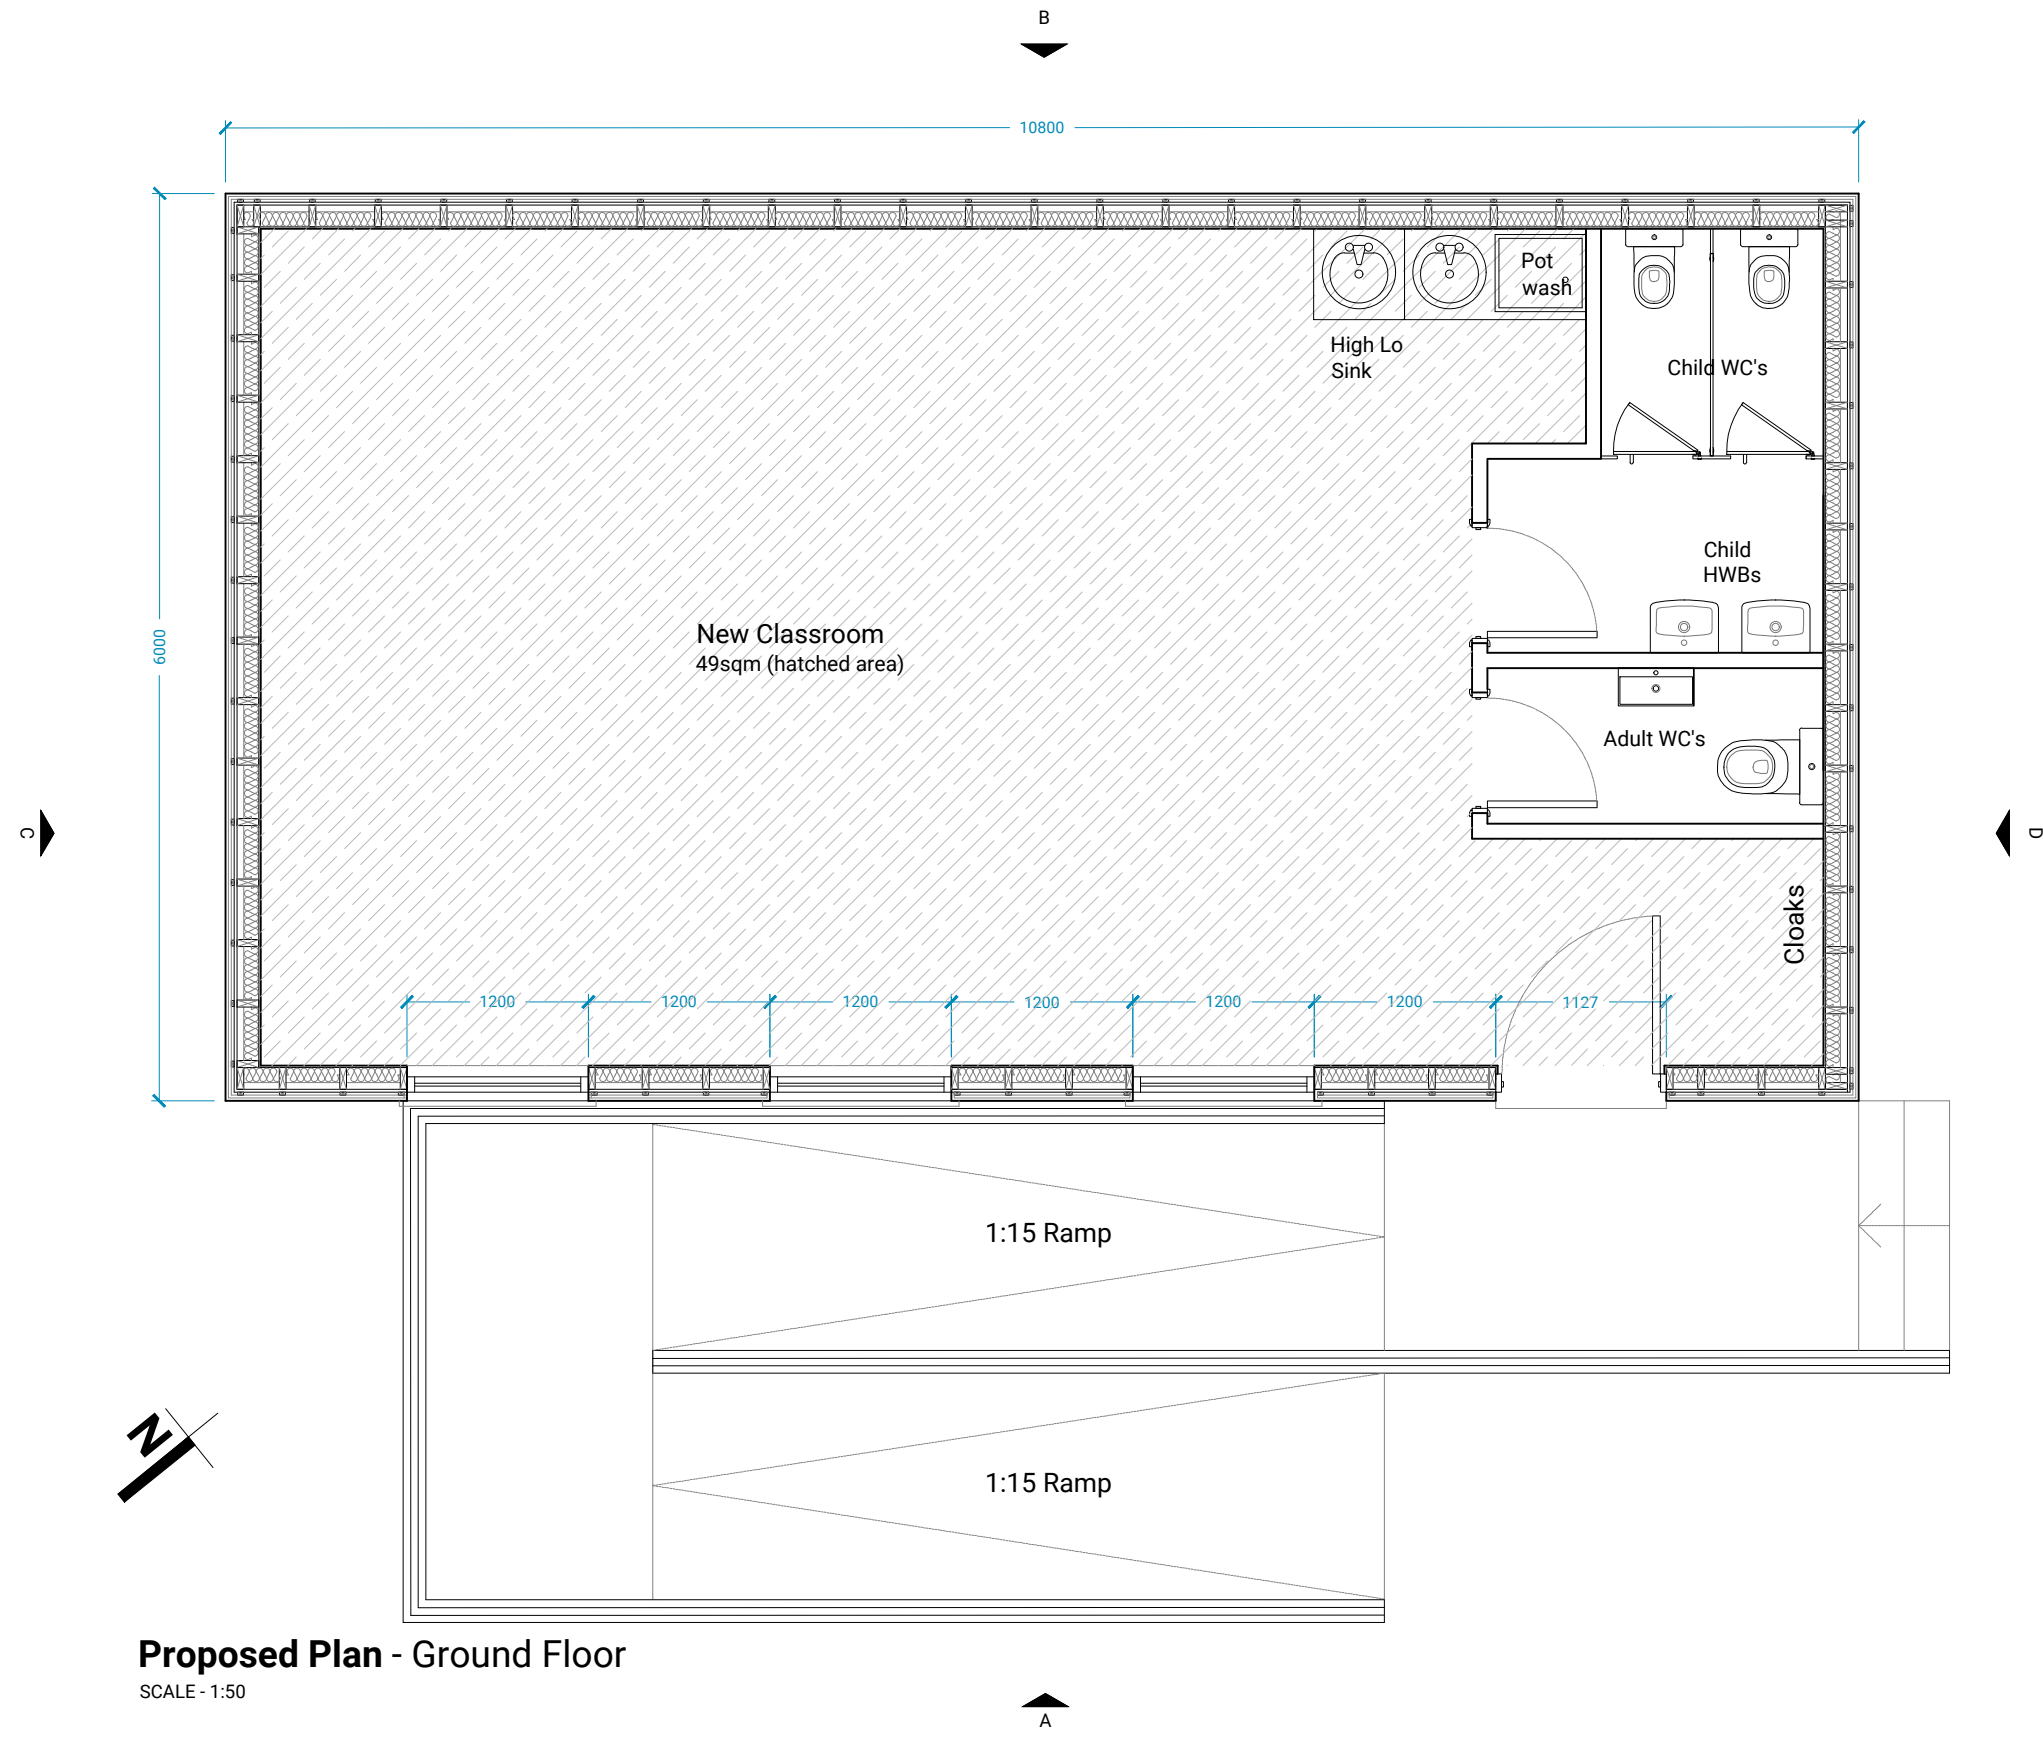

Proposed Plan - Ground Floor
SCALE - 1:50

P3	11.08.26	Revised Sheet Layout
P2	19.06.26	Updated Toilet Layout
P1	18.06.26	Updated Drawings
P0	16.06.26	Issue to Client

REV.	DATE	ISSUE
------	------	-------

BUSY BEES - HEATHERTON
Hollybrook Way, Littleover,
Derby, DE23 3TZ

Existing and Proposed Floor Plans

STATUS	SIZE	REV.
Planning	A1	P3

DRAWING NO.
M26012-MR-XX-ZZ-DR-A-01002

MellorReid
ARCHITECTS