



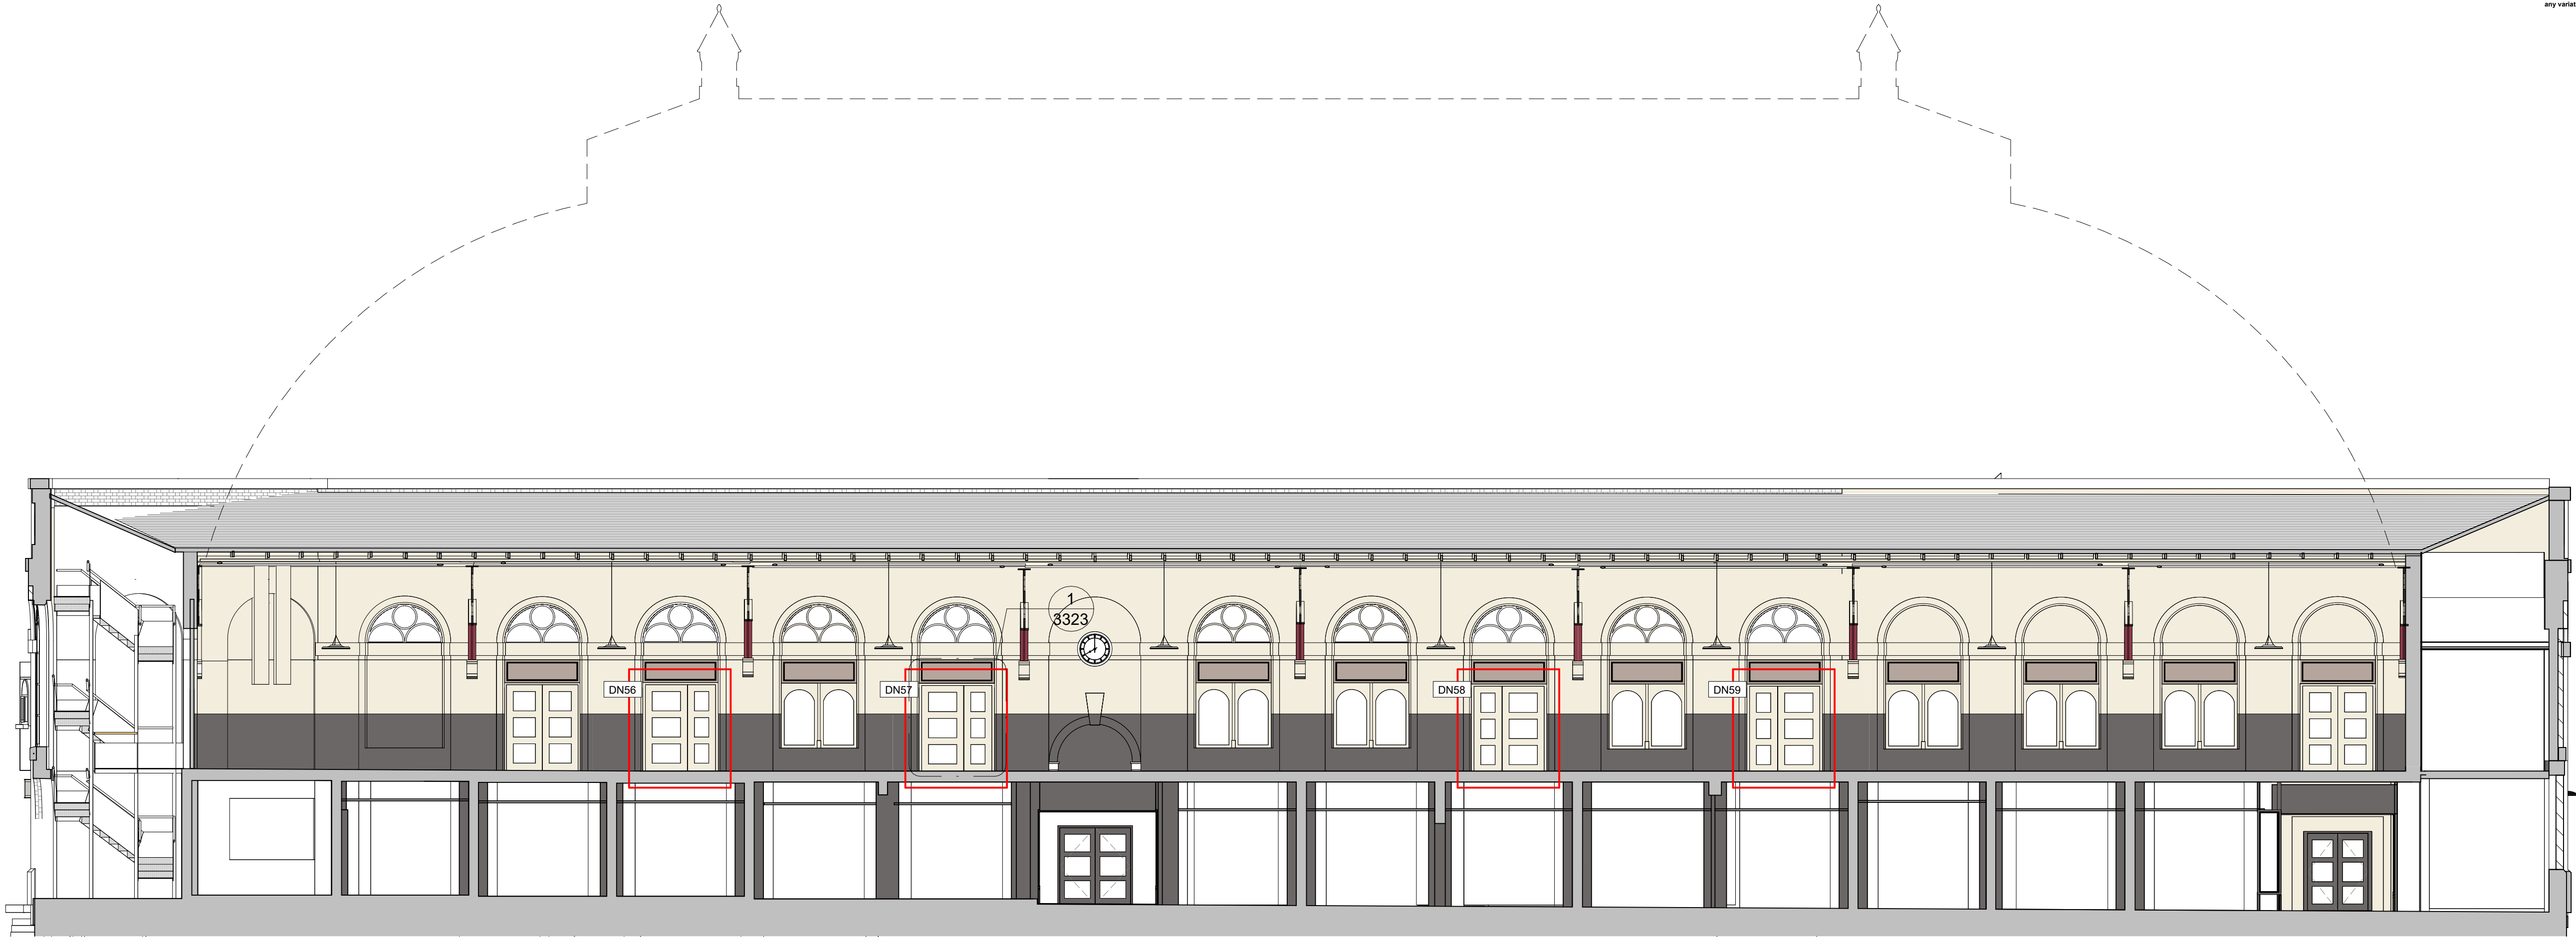

1 Proposed Door Accessibility Improvements - East Elevation
1 : 100



2 Proposed Door Accessibility Improvements - South Elevation
1 : 100

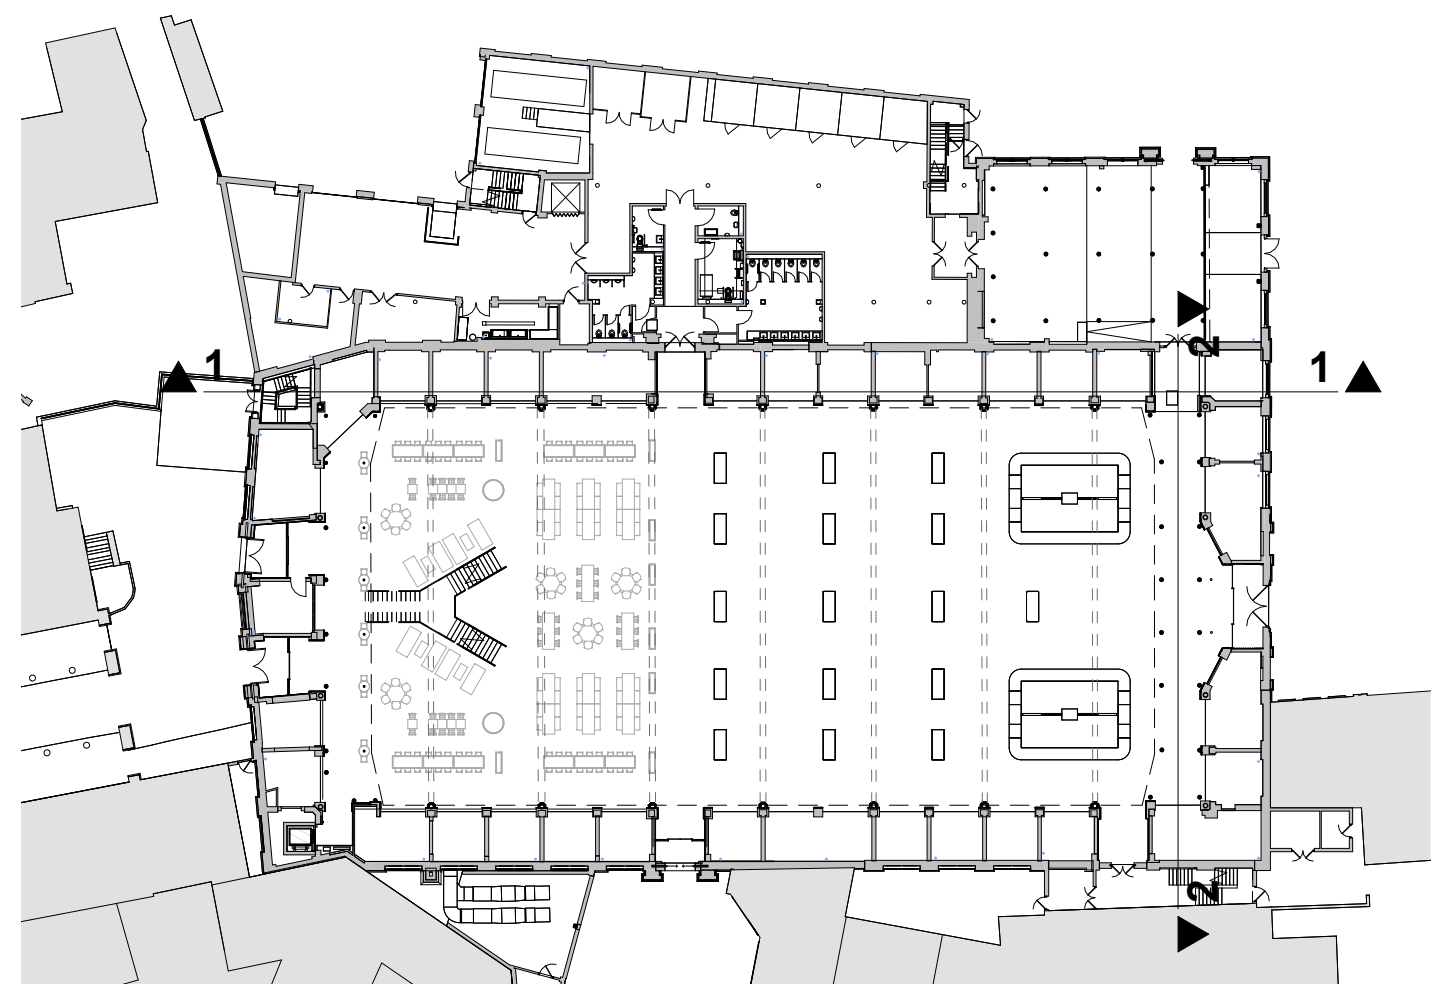

3 Ground Floor Key Plan (E & S Proposed through Balcony)
1 : 500

P01	JF	First Issue	03.09.26
-----	----	-------------	----------

Rev	Drawn	Revision Description	Date
-----	-------	----------------------	------

Status S3 - Suitable for Review & Comment

Derby Nottingham
1 College Place 50 St Mary's Gate
Derby DE1 3DY Nottingham NG1 1QA
+44 (0)1332 365 777 +44 (0)115 646 5012

London enquiries@lathams.uk.com
70 Cowcross Street lathams.uk.com
London EC1M 6EJ

Lathams
ARCHITECTURE + URBANISM

Project
Derby Market Hall - Phase 2

Client
Wates Group

Drawing Title
Door Accessibility Improvements - Proposed

Drawing Number	Status	Revision
3322	S3	P01

File Name

Project - Originator - Zone - Level - Type - Role - Drawing Number - Status - Revision

DMH-LAT-XX-ZZ-DP-A-3322-S3-P01

Scale	Date	Drawn	Checked
As indicated	03.09.26	JF	ANS

Lathams Job Number
7506

Original Size
A1

© Derek Latham + Co. Ltd