


Notes:

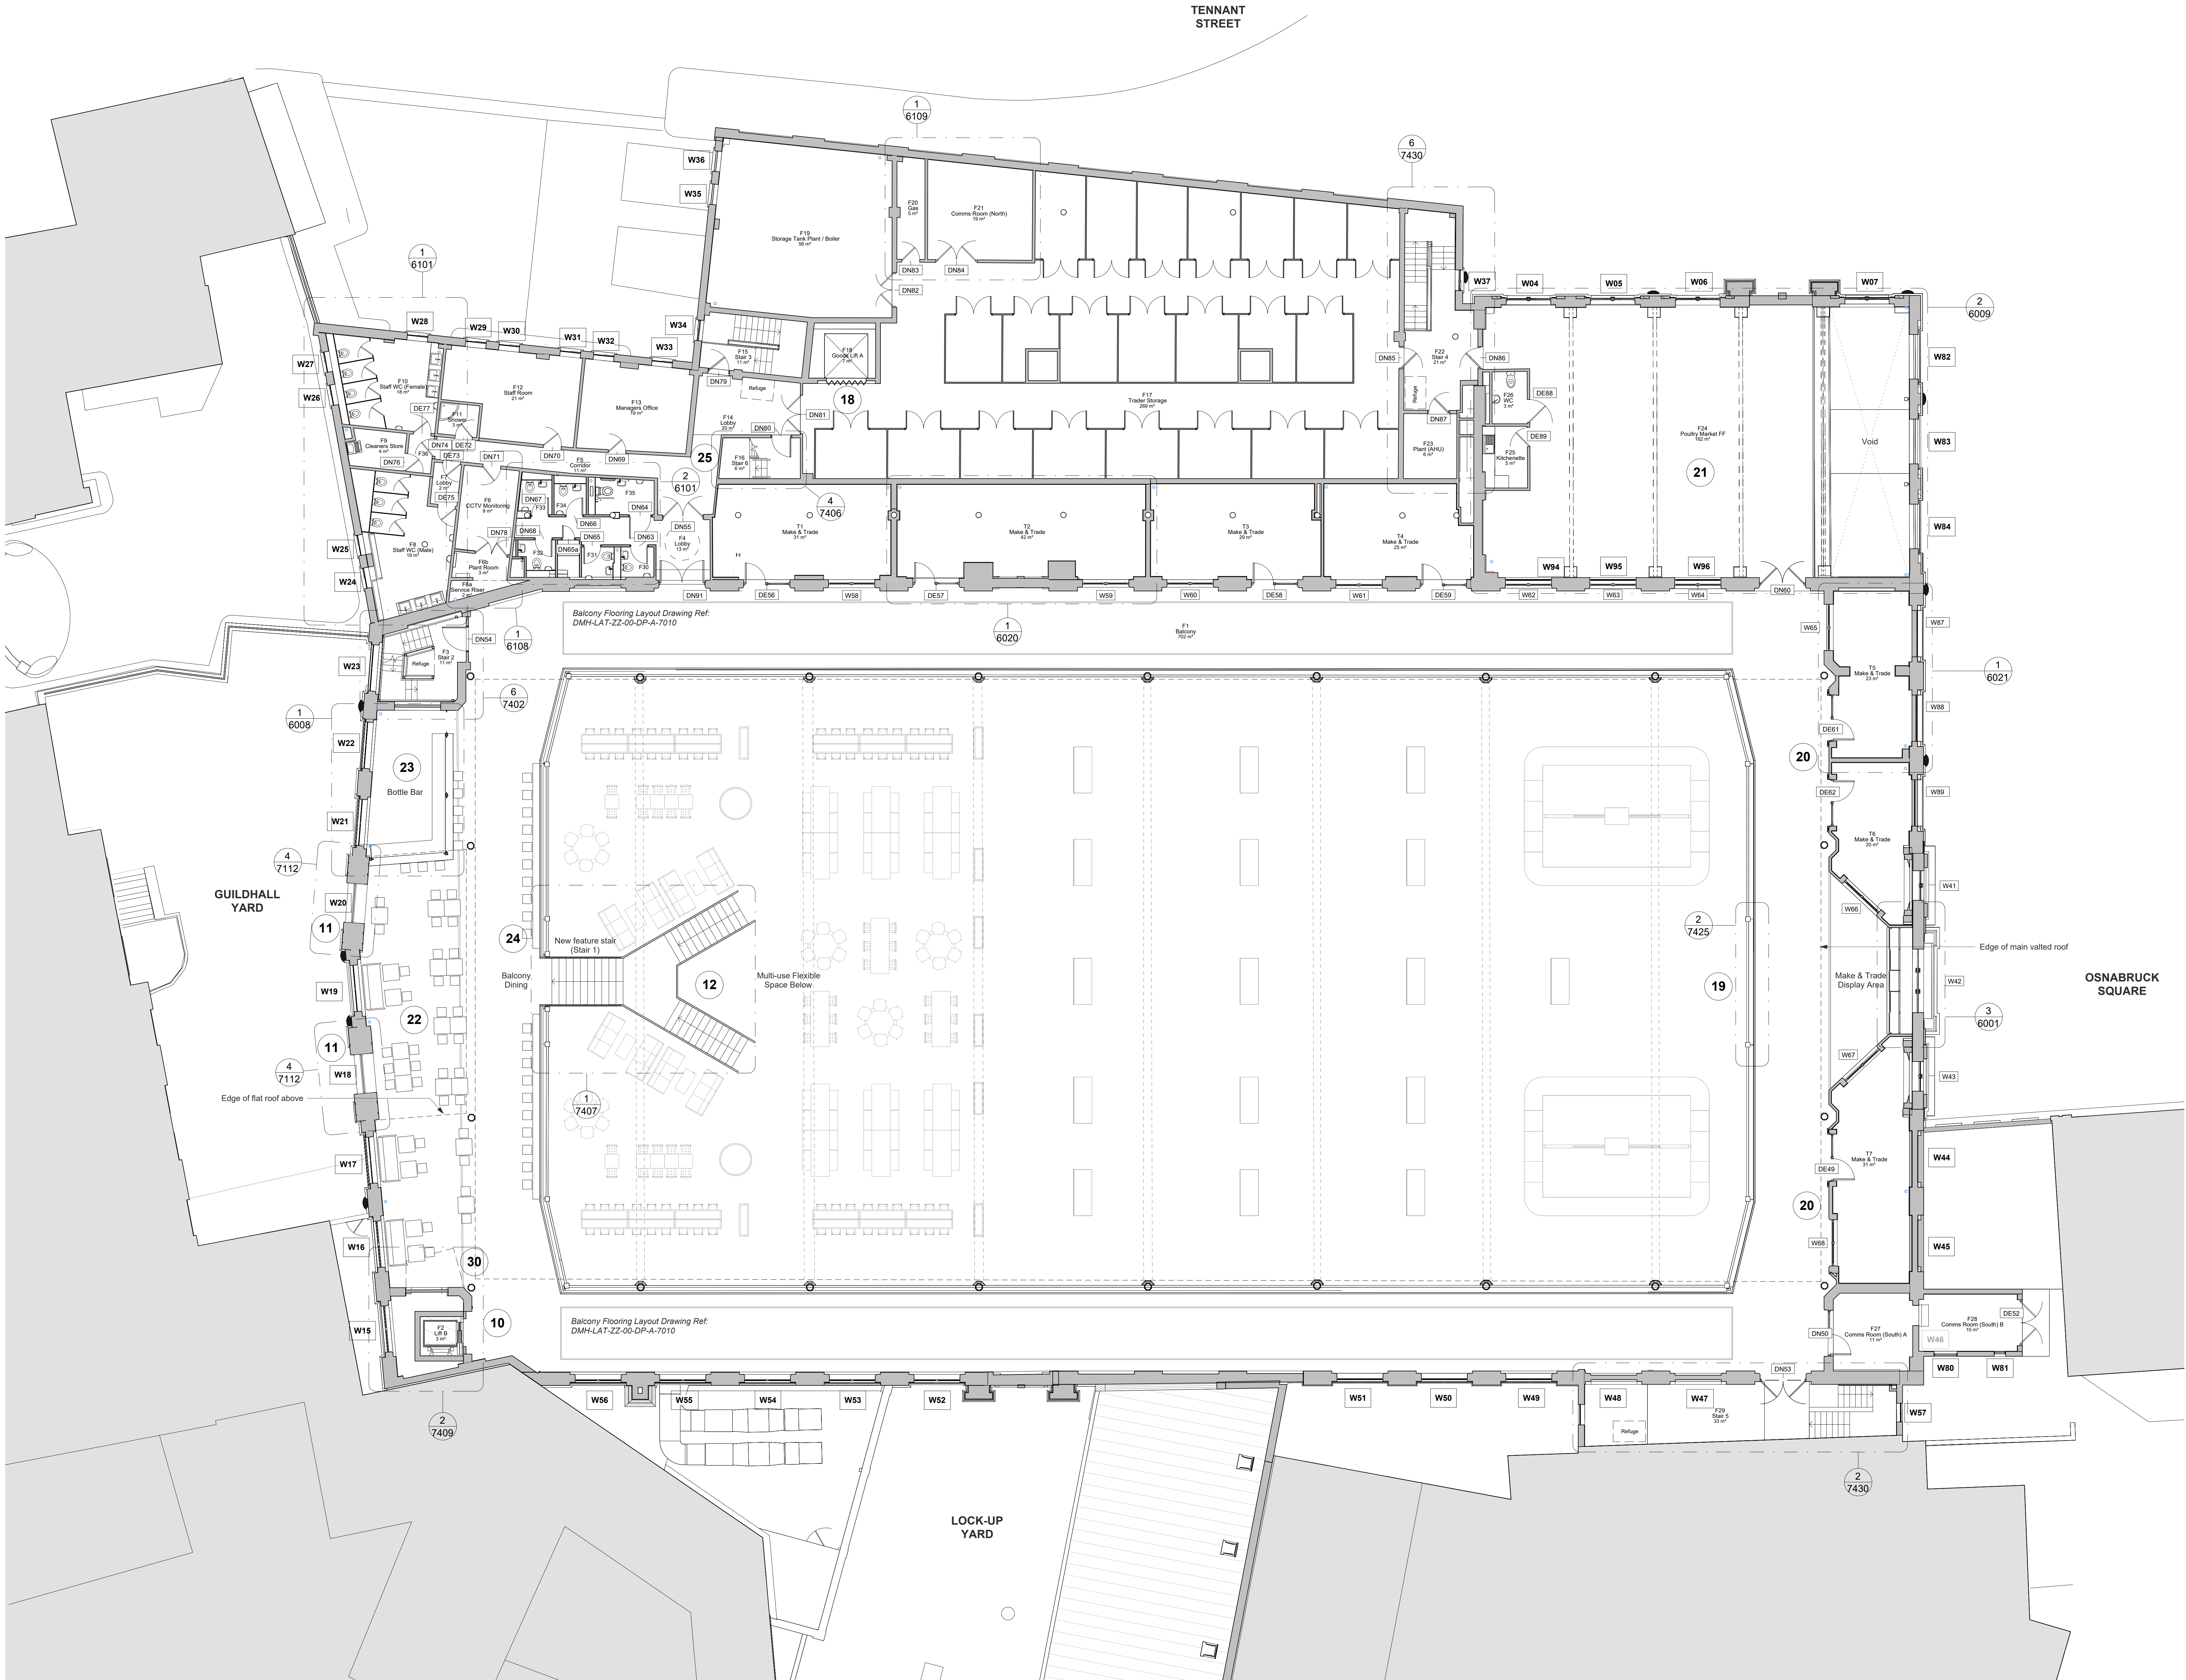

C05	JANS	Furniture updated	09.12.25
C04	JANS	FINAL ISSUE	11.02.25
C03	JANS	Door numbers updated	29.04.24
C02	JANS	Change to WC arrangement	27.04.23
G01	JANS	Construction Issues	12.12.22
P12	JANS	Riser wall returned to existing position	27.10.22
P11	JANS	Additional MEP Spaces	03.08.22
P10	JANS	Updated Door Rf. Detail ref added.	29.08.22
P09	JF	Issued for LBC submission	29.03.22
P08	JF	Revised to reflect M&E input	03.03.22
P07	JANS	Refuges added	12.11.21
P06	JF	Key added to clarify dry riser layout	02.09.21
P05	JF	Revised to reflect comments from Wales	23.08.21
P04	JF	Revised to suit design development	11.08.21
P03	JF	Revised to reflect new 1980's roof access stair	23.07.21
P02	JF	Revised toilet layout to reflect DCC comments	06.07.21
P01	JF	First Issue	29.06.21

Rev	Drawn	Revision Description	Date
CR	Construction Record		

Derby
1 College Place
Derby, G1 1DT
Tel: 01332 345 777
London
75 Colindale Avenue
London EC1M 6EJ

Nottingham
50 St Mary's Gate
Nottingham NG1 1QA
Tel: 0115 448 0172
enquiries@latham.co.uk
latham.co.uk

Latham
ARCHITECTURE + URBANISM

Project
Derby Market Hall - Phase 2

Client
Wales Group

Drawing Title
Existing First Floor Plan

Drawing Number	Status	Revision
2106	CR	C05

File Name
DMH-LAT-ZZ-01-DP-A-2106-CR-C05

Project: Discipline: Date: Level: Type: Role: Drawing Number: Revision
DMH-LAT-ZZ-01-DP-A-2106-CR-C05

Scale
1: 100
Date
09.12.25
Drawn
JF
Checked
MW

Latham Job Number
7506
Original Size
A0

© Drew Latham + Co Ltd