



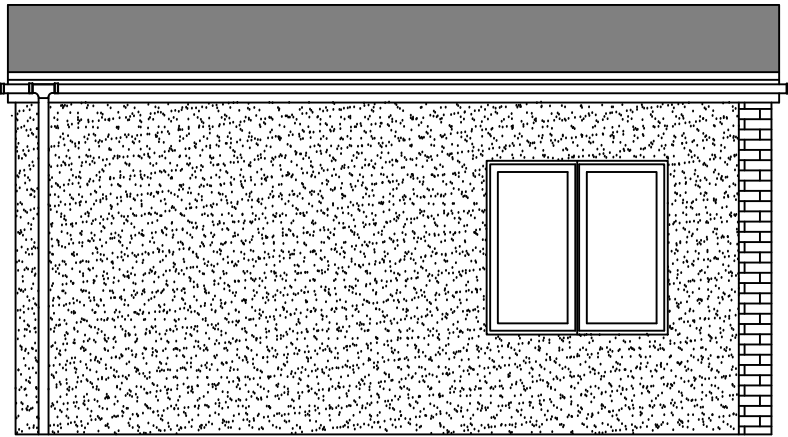

Side and Rear Elevations
to be rendered

Side Elevation


White uPVC double
glazed windows

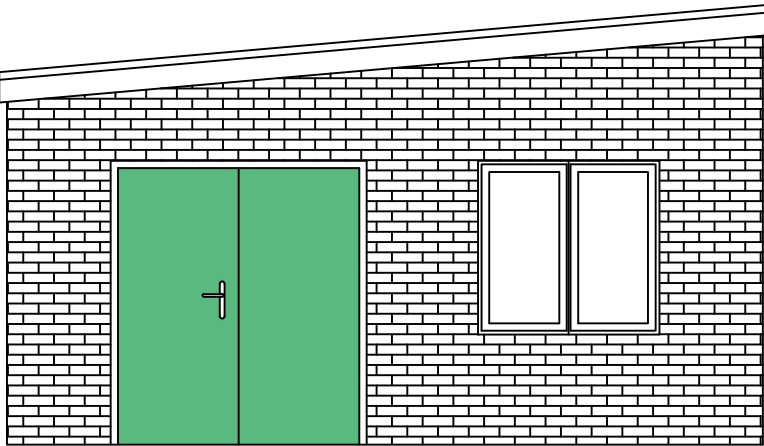

Latham steel security Double
doors - colour to match
existing changing room doors

Front Elevation


Brickwork to front
elevation to match
existing pavilion

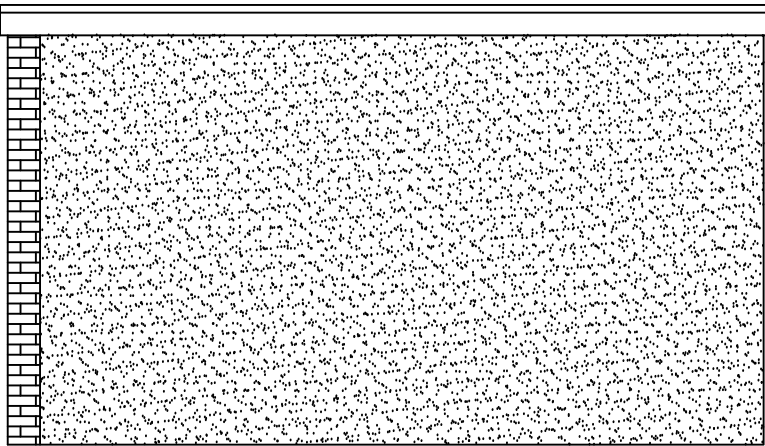

Side and Rear Elevations
to be rendered

Side Elevation


Rear windows - openable
for fire escape

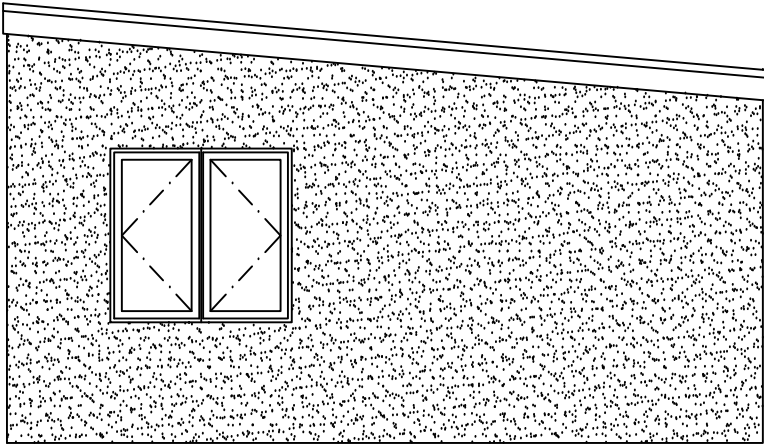

Black uPVC
rainwater pipes

Side and Rear Elevations
to be rendered

Rear Elevation

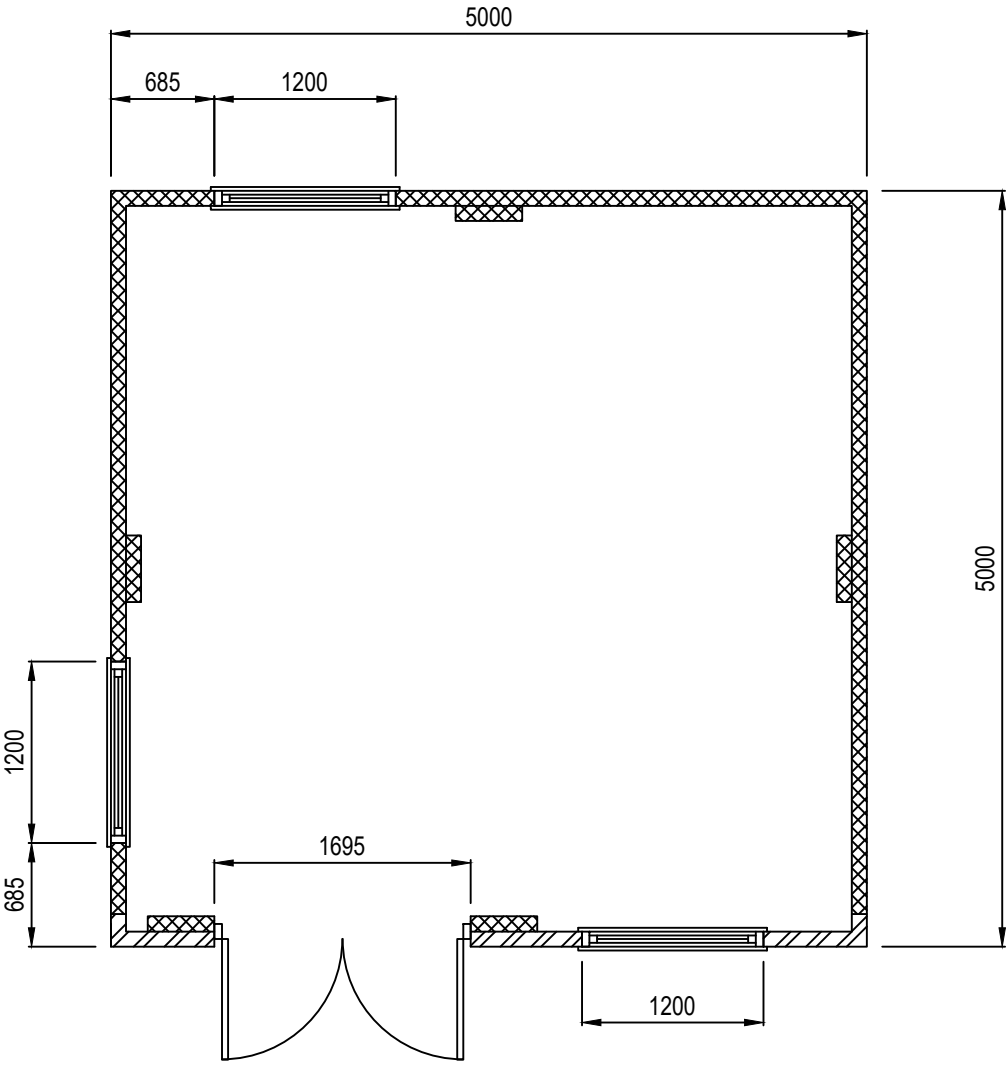

Floor Plan



HUB 2
Proposed Workshop Plans and Elevations
Leisure United
Derby Race Course

Scale 1:50 @ A2
Drawing No. 1008