


CDM Regulations 2015
! Denotes a significant hazard or difficult management procedure. Please refer to drawing notes for potential hazards. Main contractor to plan for mitigation measures in response to hazards.
CDM Regulations require that **all** projects are to:

- **Have workers to be competent and are suitably skilled for the work they carry out;**
- **Contractors to provide appropriate supervision, instruction and information to all on site workers to provide a safe working environment;**
- **Have a written construction phase plan.**

Worcester Lloyd are appointed as 'Designer' only, unless a written appointment has been completed for the formal appointment as 'Principal Designer'

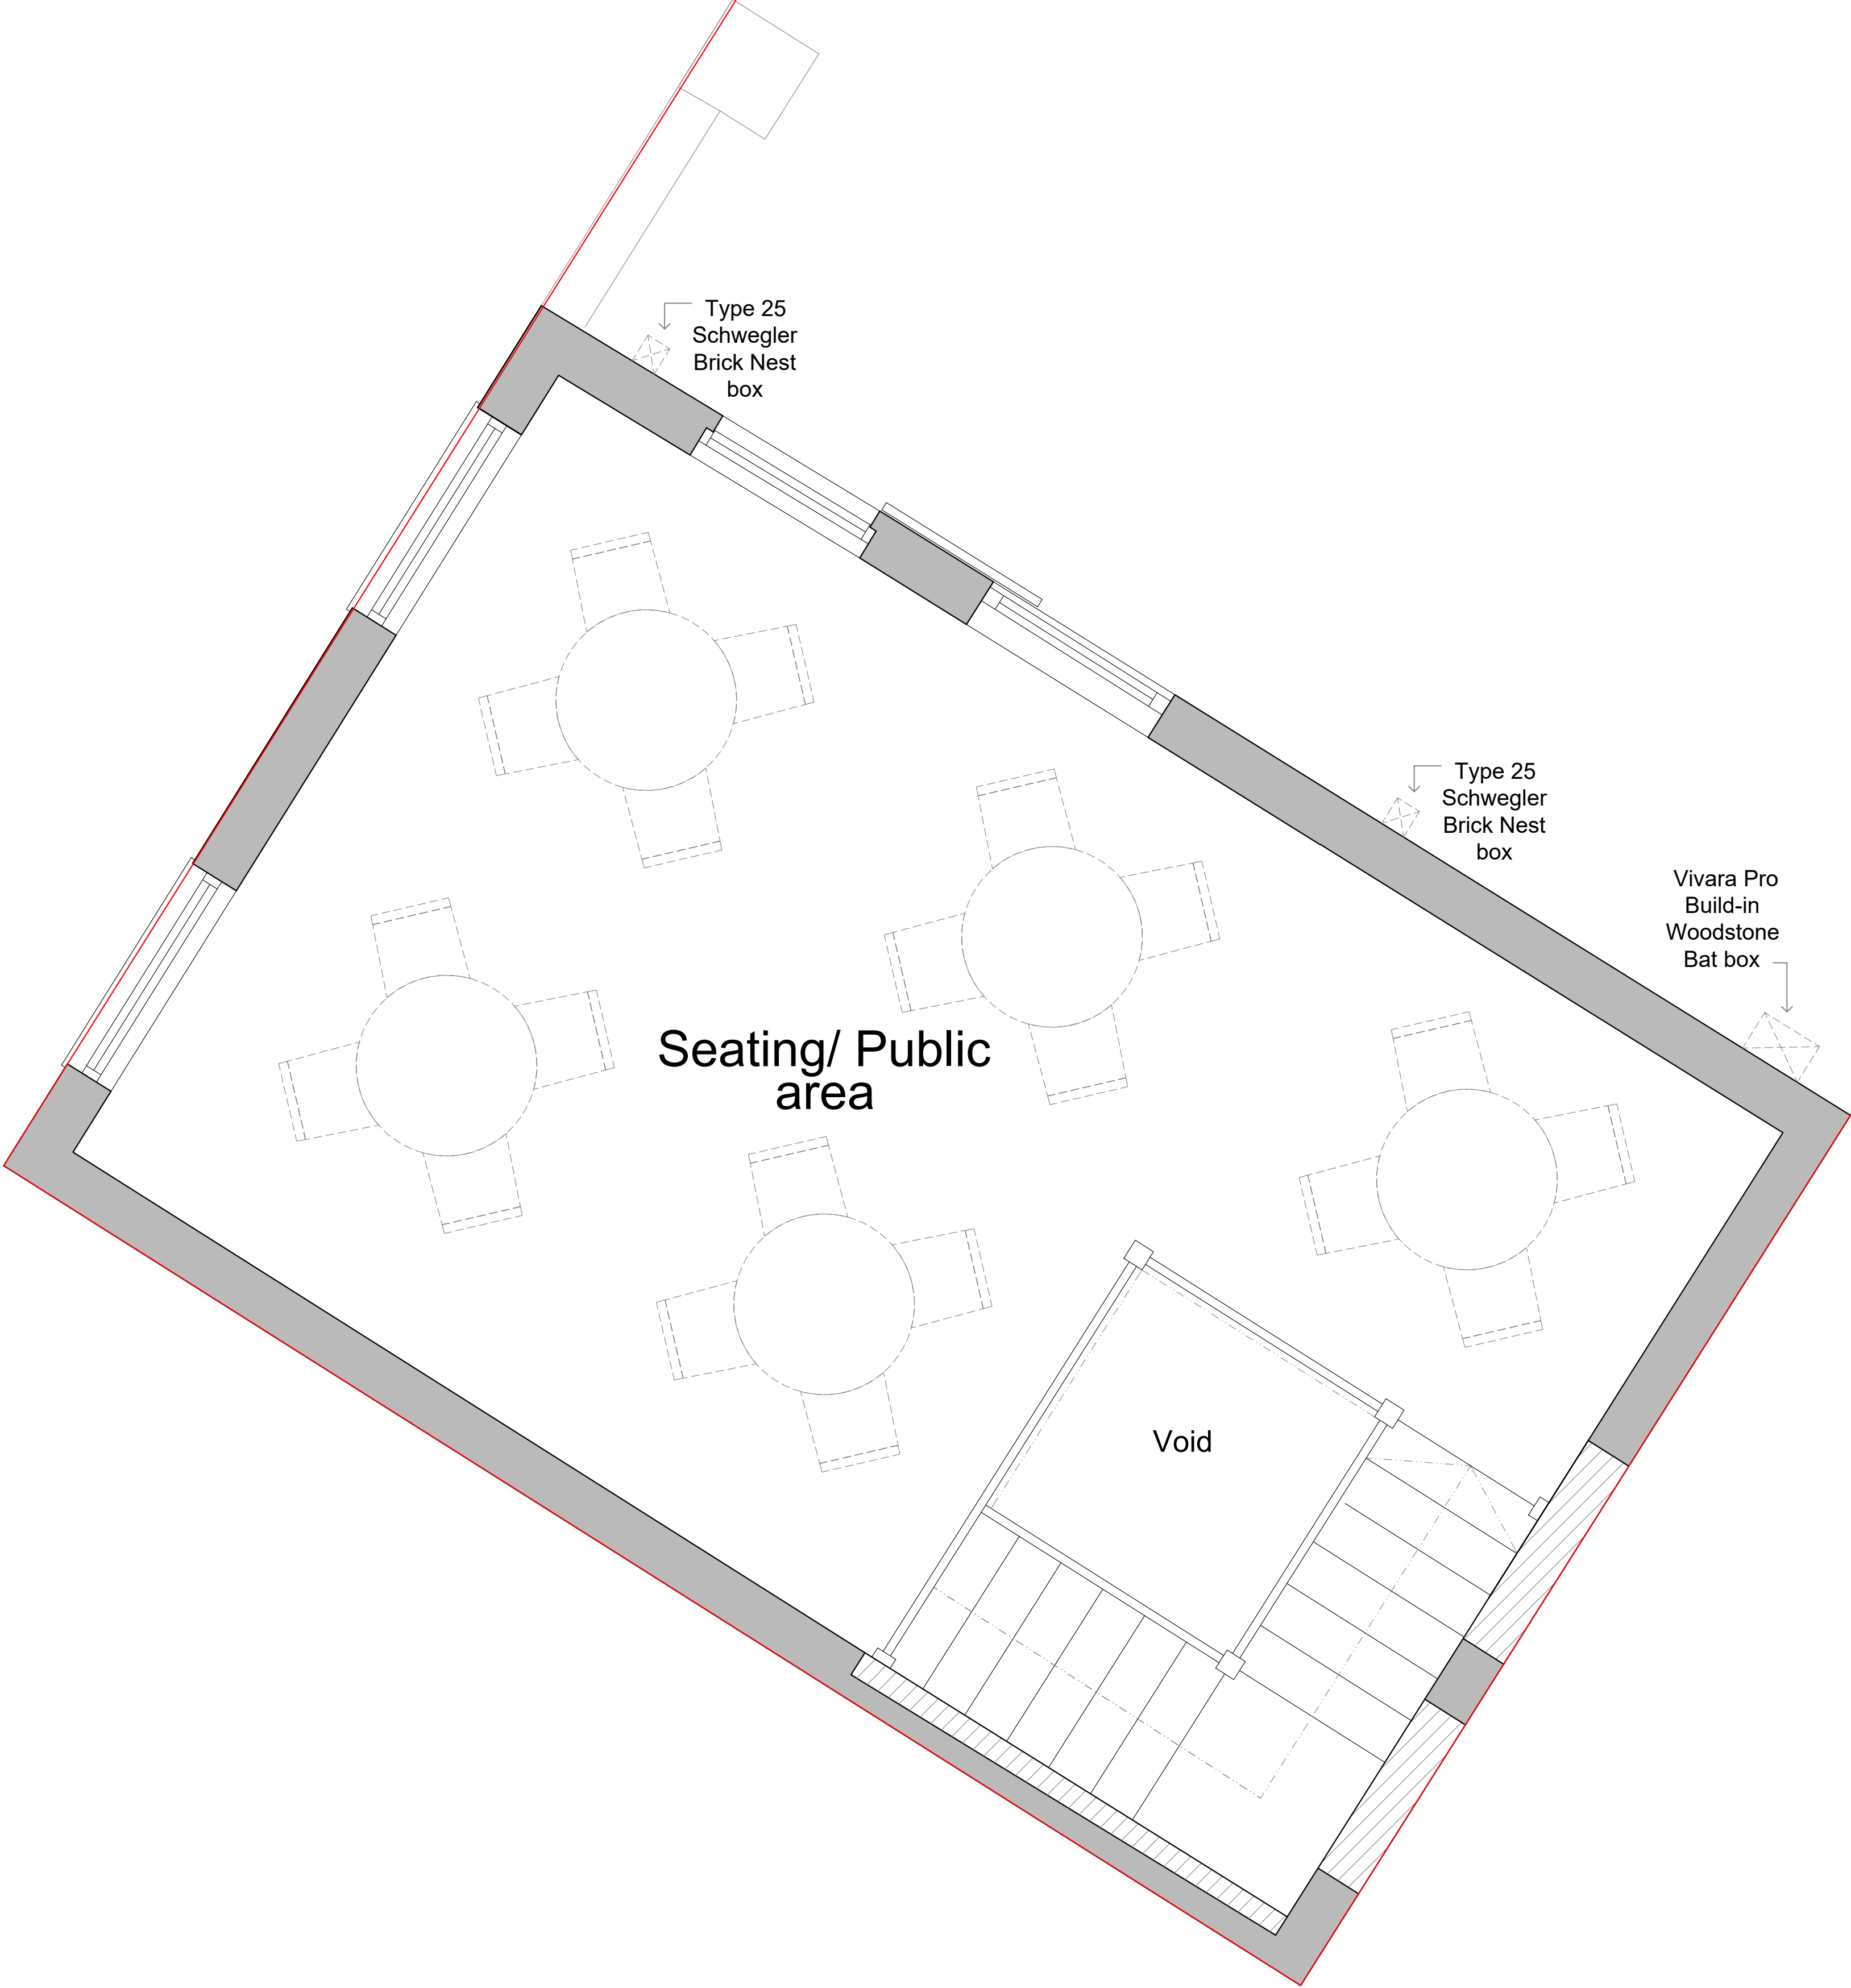

FIRST FLOOR PLAN AS PROPOSED 1:50

Feasibility

A		
Rev	Note	Date

W | L

WORCESTER LLOYD

ARCHITECTS & ENGINEERS

Derby Office: 01332 498 770
www.worcesterlloyd.com

RIBA  Chartered Practice

Project

Outbuilding at 127 Kedelston Road, Derby

Drawing Title

Bird and Bat Box plan as proposed

Scale 1:50

Sheet A1

Drawn By: GN

Date	Job No.	Drawing No.	Revision
Sep '26	154	2024 008	-