




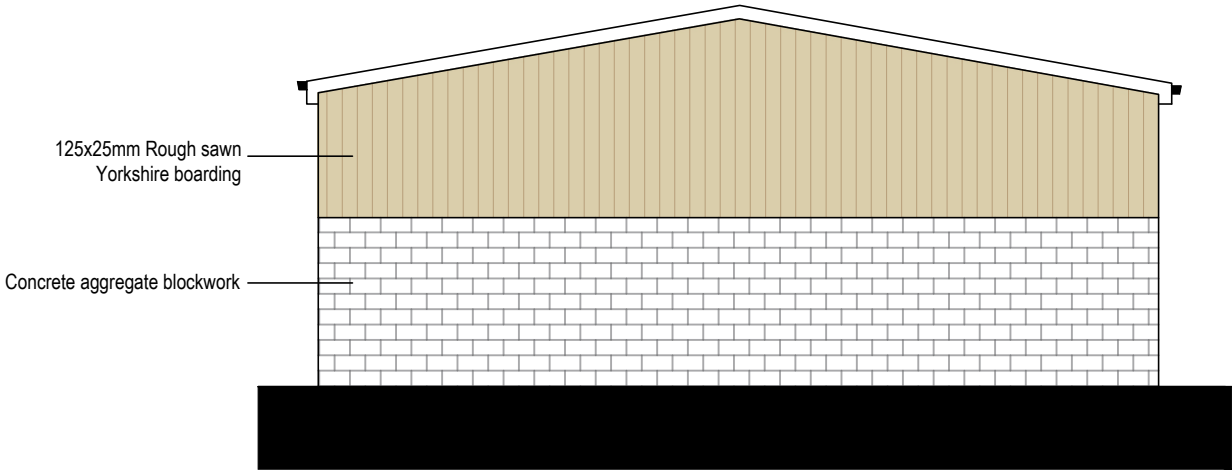

Side Elevation (North)

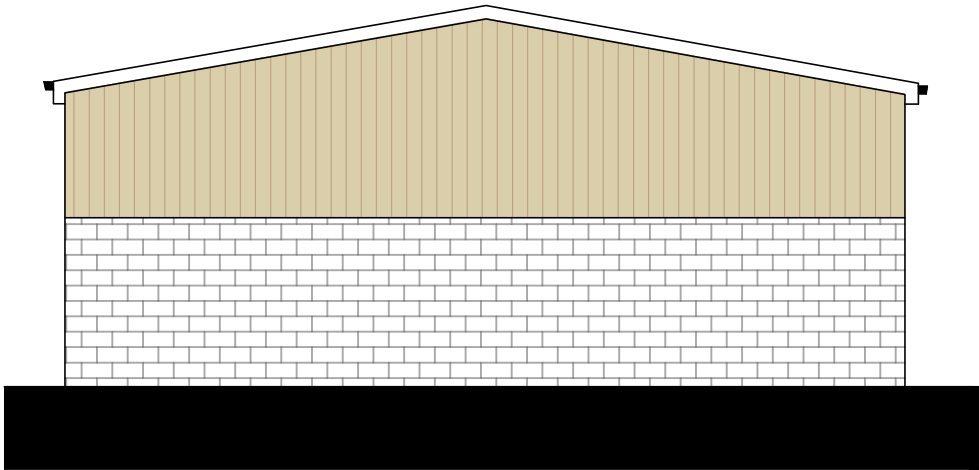


Side Elevation (South)

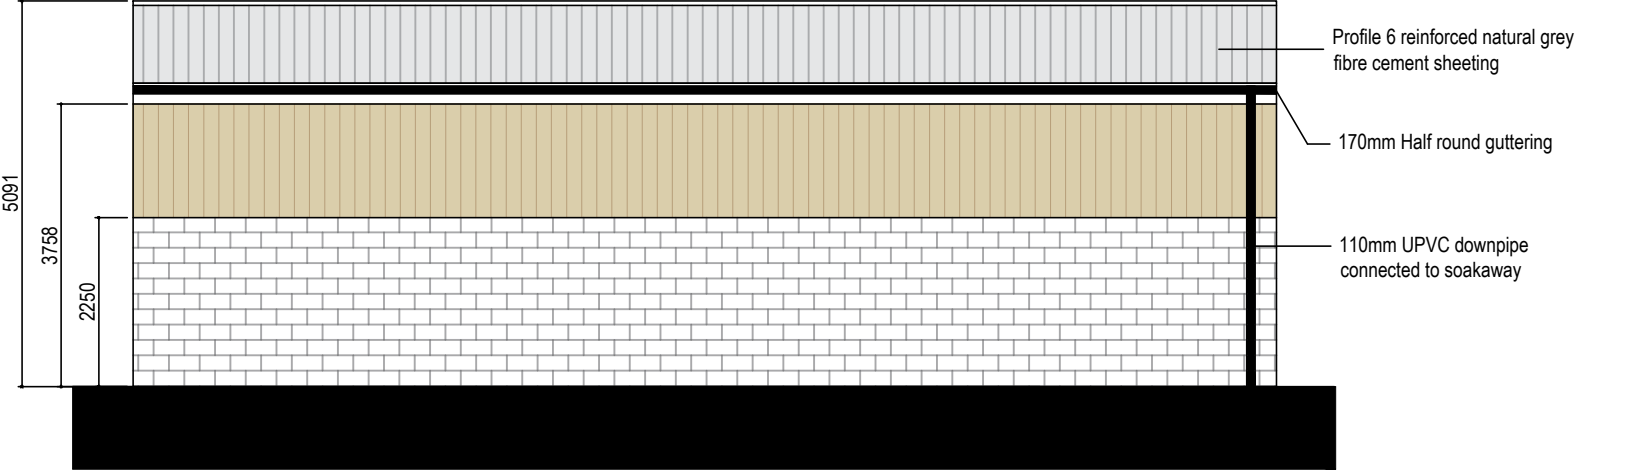

Rear Elevation (East)



Front Elevation (West)

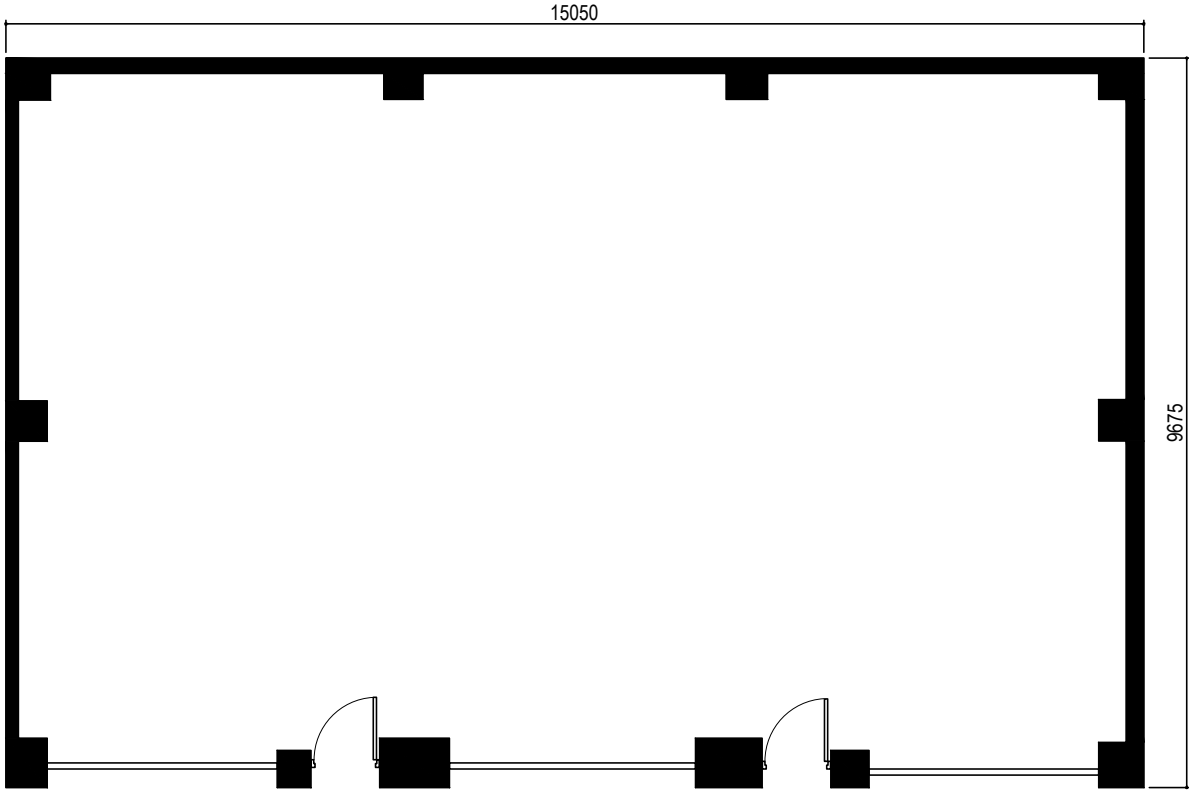

Floor Plan

Plans & Elevations as proposed
Scale 1:100

STATUS S0 WORK IN PROGRESS			0 m 1 2 3		
PROJECT			DRAWING TITLE		
Proposed agricultural building			Plans & Elevations as proposed		
CLIENT			FILE NAME		
Paul Howell			02001		
JOB NUMBER			SCALE	DATE	REV
0000			1:100 @ A3	11/09/26	P1

These drawings are for planning purposes only and are not to be used for construction. All dimensions, details, and information provided are subject to review and approval. Final construction documents must be prepared by a licensed professional.