A1

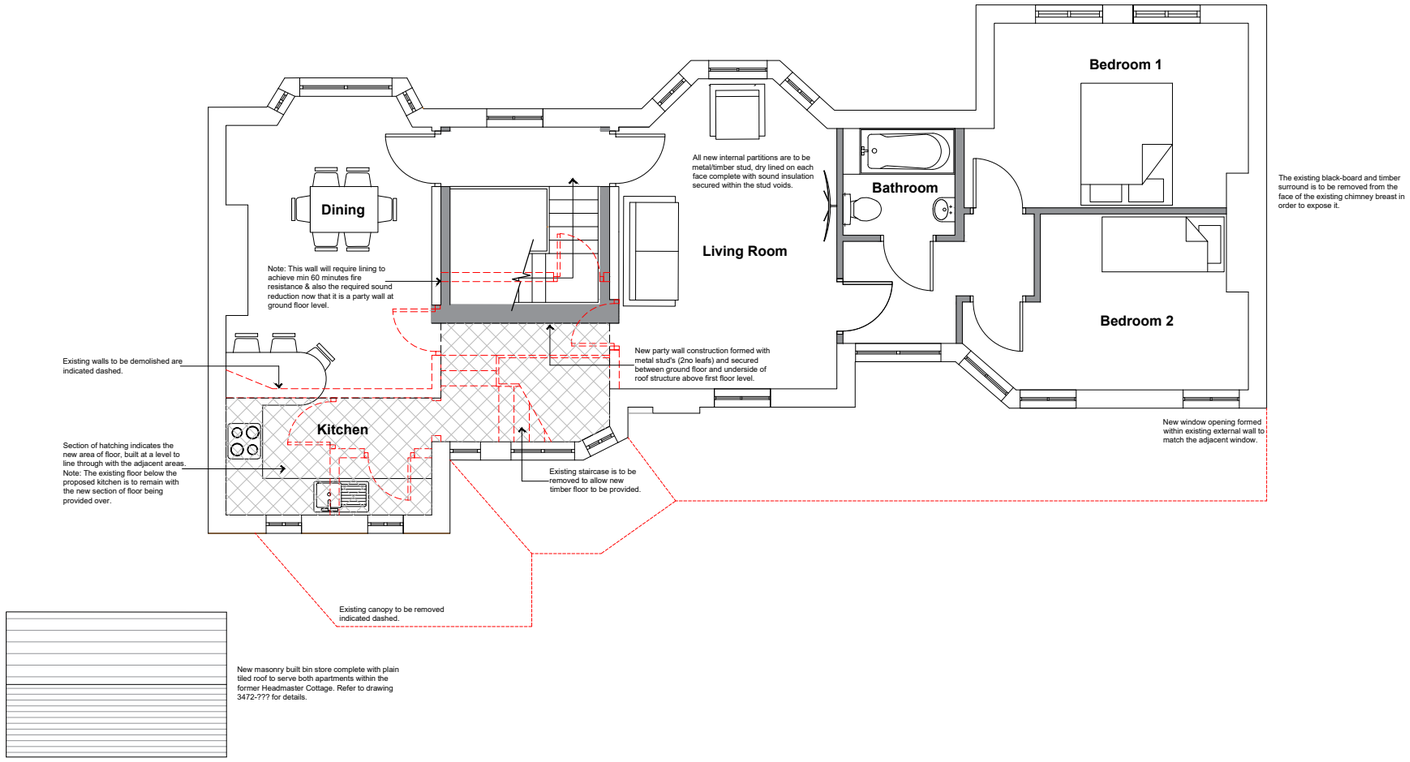

Proposed First Floor Plan

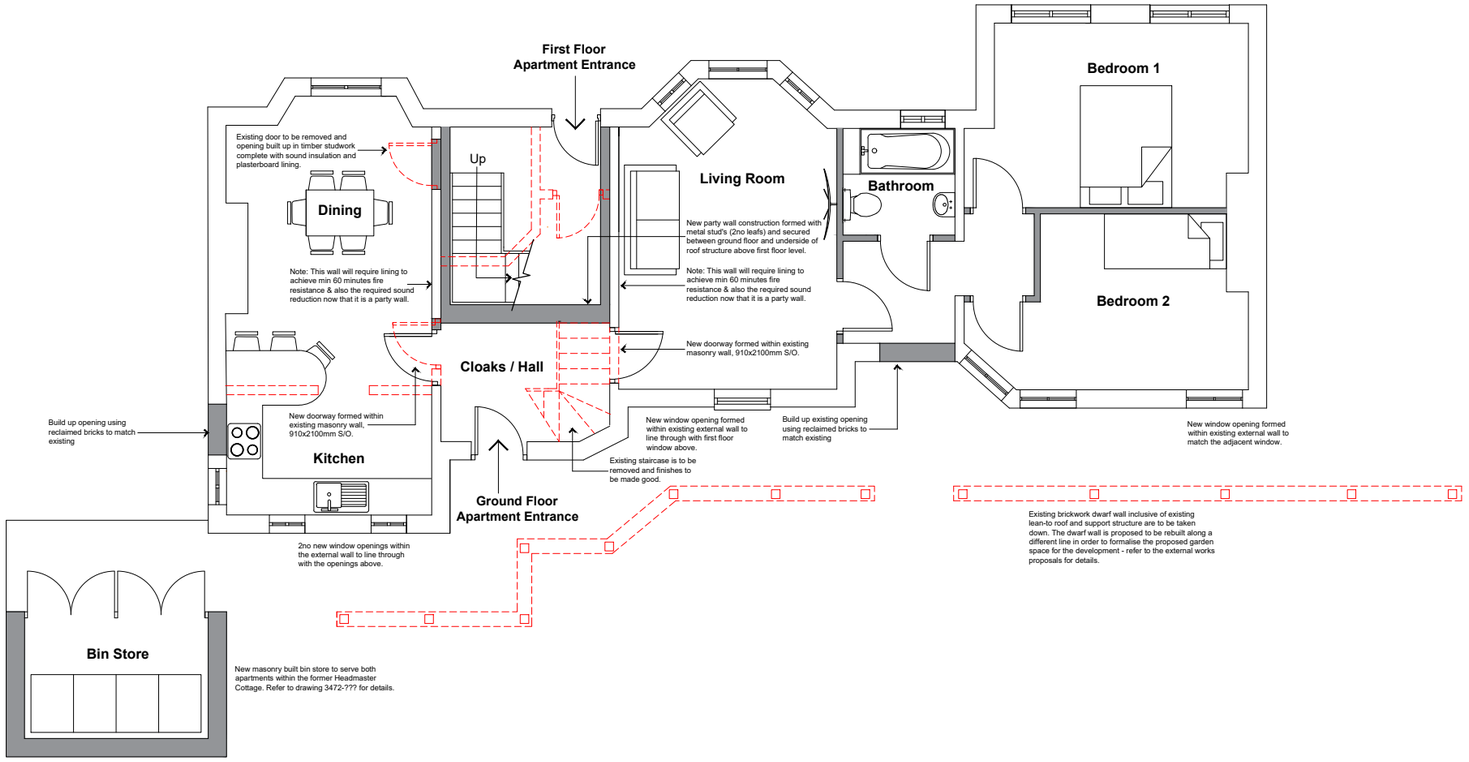

Proposed Ground Floor Plan

FOR GUIDANCE ONLY

1:20 0 200mm 400mm 600mm 800mm 1000
1:100 0 1m 2m 3m 4m 5m
1:50 0 1m 2m
1:5 0 100mm 200mm

REV	DETAILS	DATE	CHECKED
B	Layouts amended; each apartments entry points amended along with stair case locations and GA layouts also altered.	26.11.19	
A	Layouts amended; Bin Store relocated; Rear elevation amended to show additional windows.	30.10.19	

brownhill hayward brown
chartered architects

01543 254357 - mail@bhbarchitects.co.uk

The Pearson Building & Headmasters Cottage

Proposed Plans - Headmaster Cottage

Richard Blunt

DRAWING NO 3472- 005

REV B DATE May 19

PLANNING

DRAWN LA CHECKED JL SCALE 1:50 @ A1

ISO 9001 REGISTERED FIRM ISO 14001 REGISTERED FIRM

The copyright of this drawing and design is vested in the Architect and must not be copied or reproduced without written consent. All dimensions given are to be verified on site by the responsible contractor. Do not scale dimensions from this drawing.

PART OF bhb architects