


57, UTTOXETER OLD ROAD, DERBY, DERBY CITY, DE1 1NG

UPRN: 10010615495

HMLR Title No: DY16363

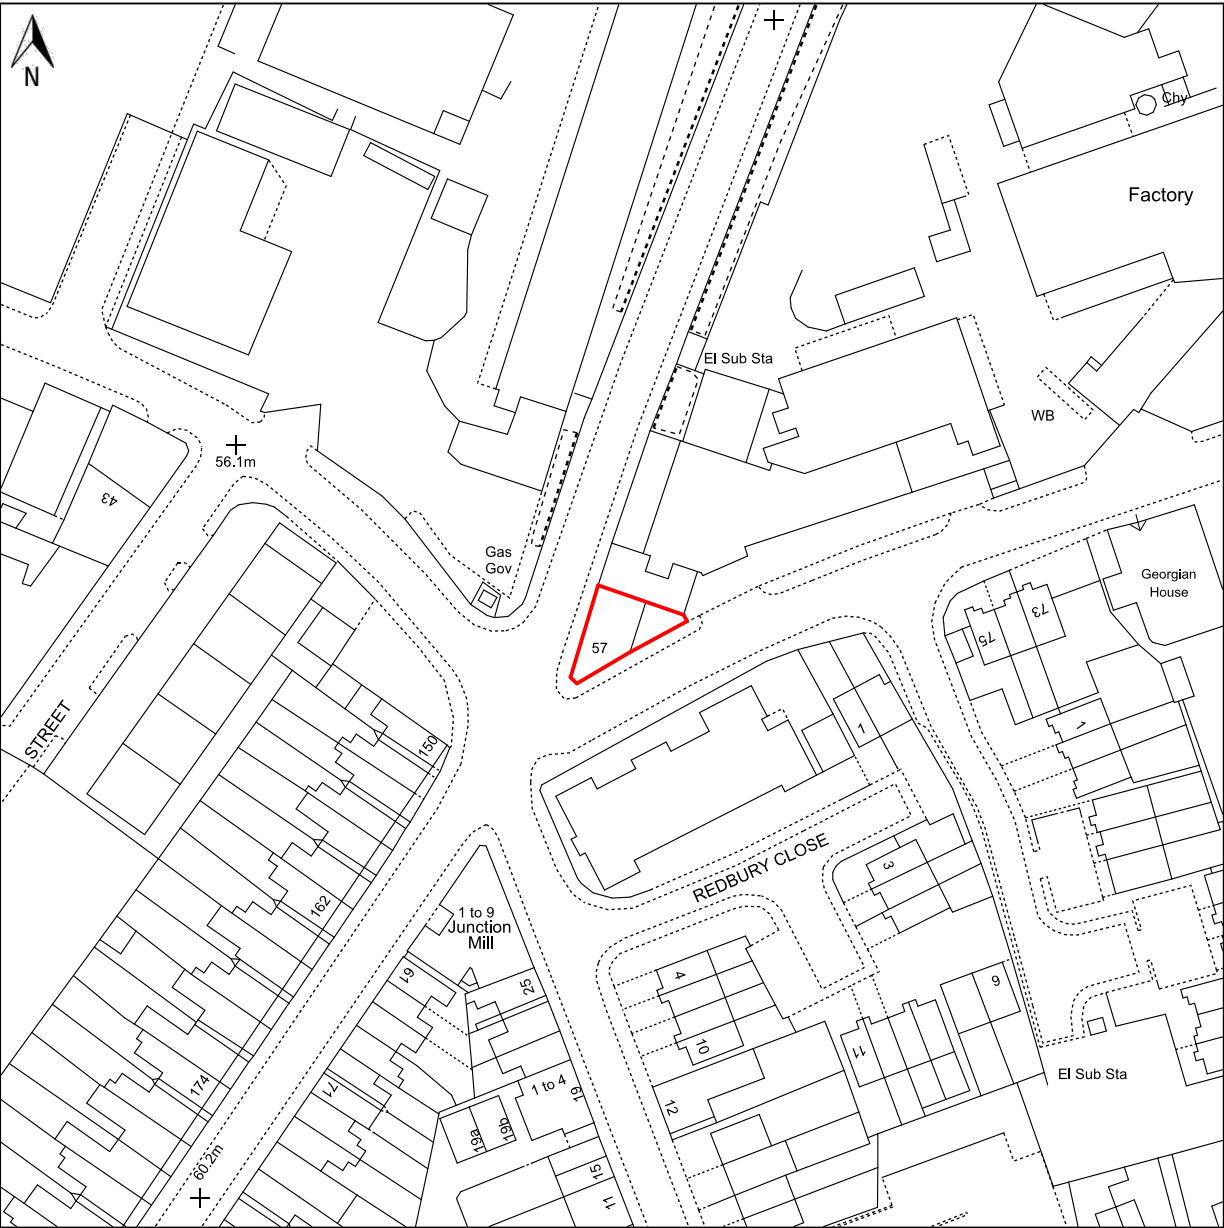

© Crown copyright and database rights, 2025. Ordnance Survey
AC0000808122 Created using Plans by Emapsite



Scale: 1:1250

revision	date	description
----------	------	-------------

IC ARCHITECTURE

Tel: +44(0)7989539101
Email : iancurran81@hotmail.com

- Do not scale from this drawing
- All dimensions to be checked on site by the Contractor
- And such dimensions to be their responsibility
- Report all drawing errors and omissions to the Architectural designer
- All dimensions in millimeters unless noted otherwise
- If in doubt ask

Client Mr D.Hughes		
job title 57 Uttoxeter Old Road, Derby		
drawing title SITE LOCATION PLAN		
status	PLANNING	
date	JULY 2026	
scale	1:1250@A3	
drawing number UTX001	revision P01	