
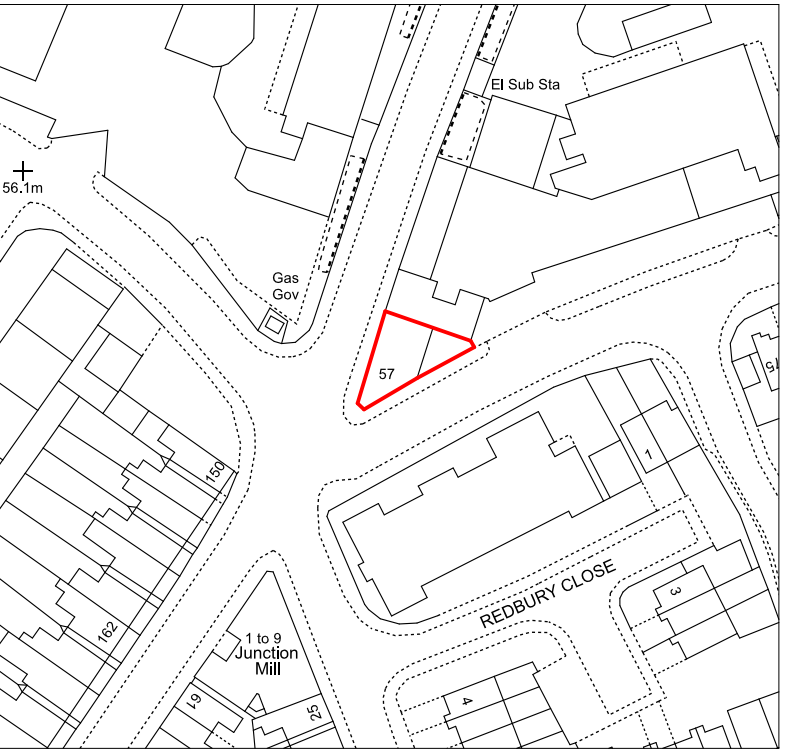
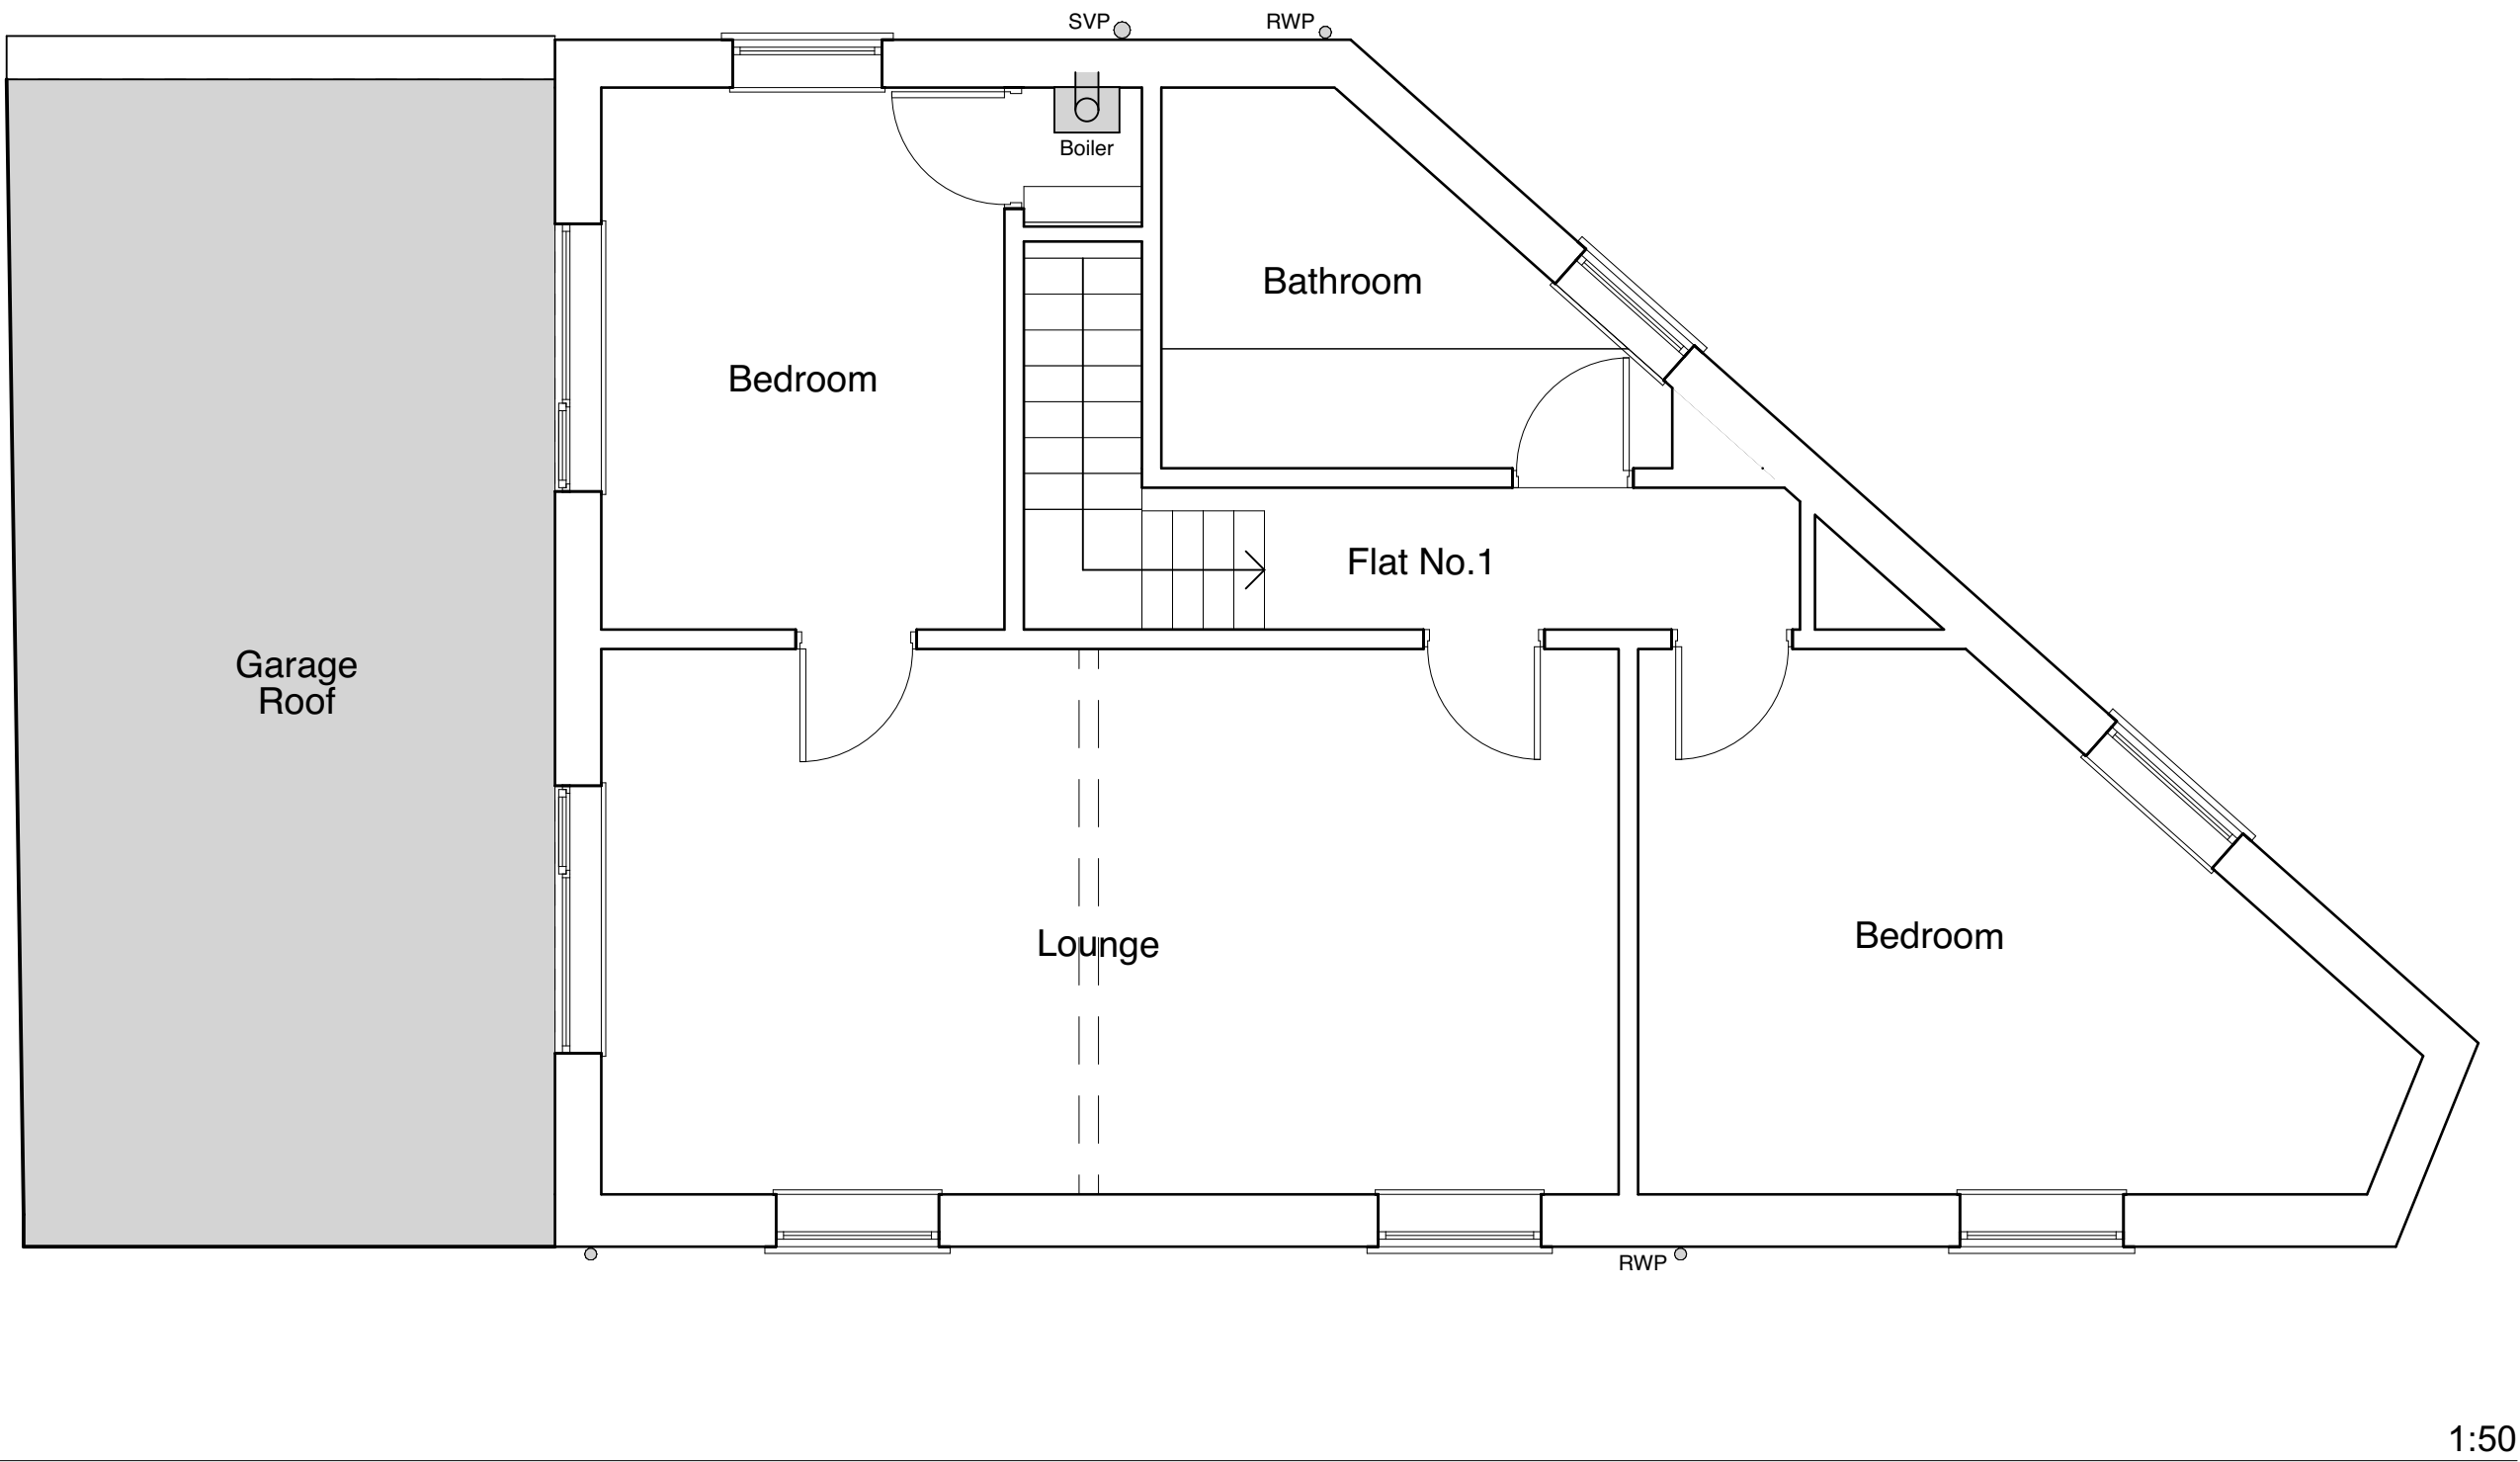
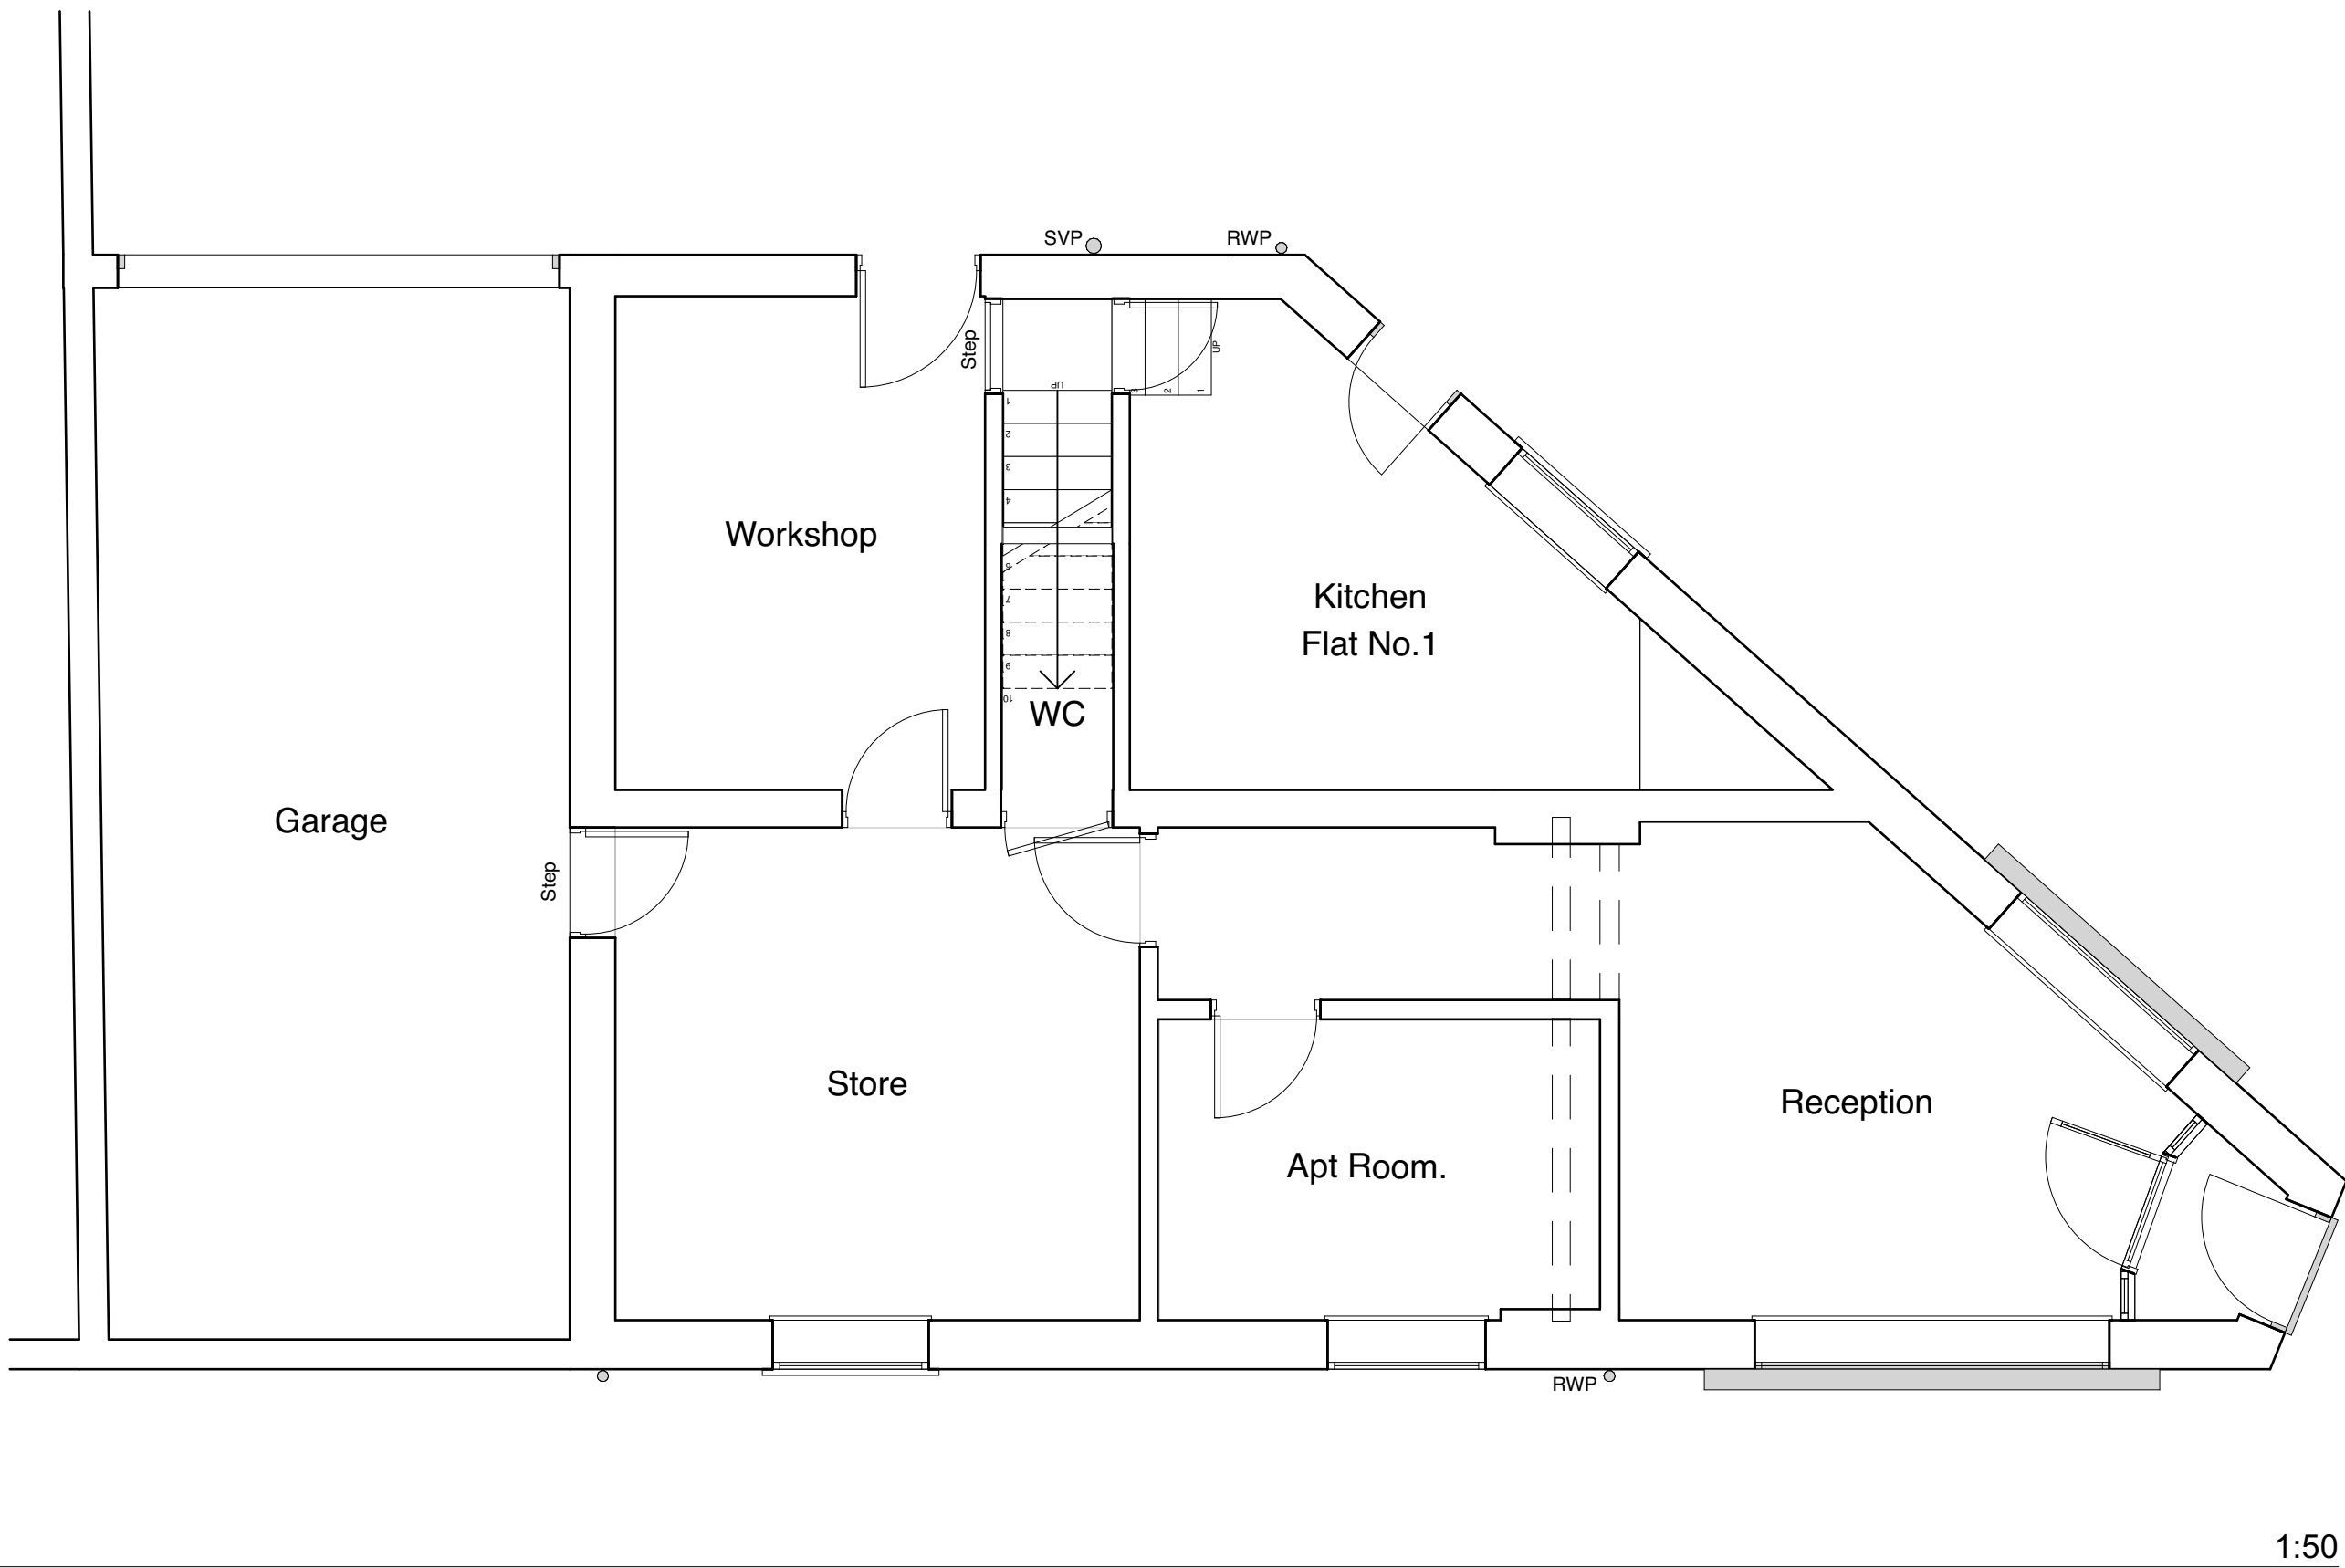


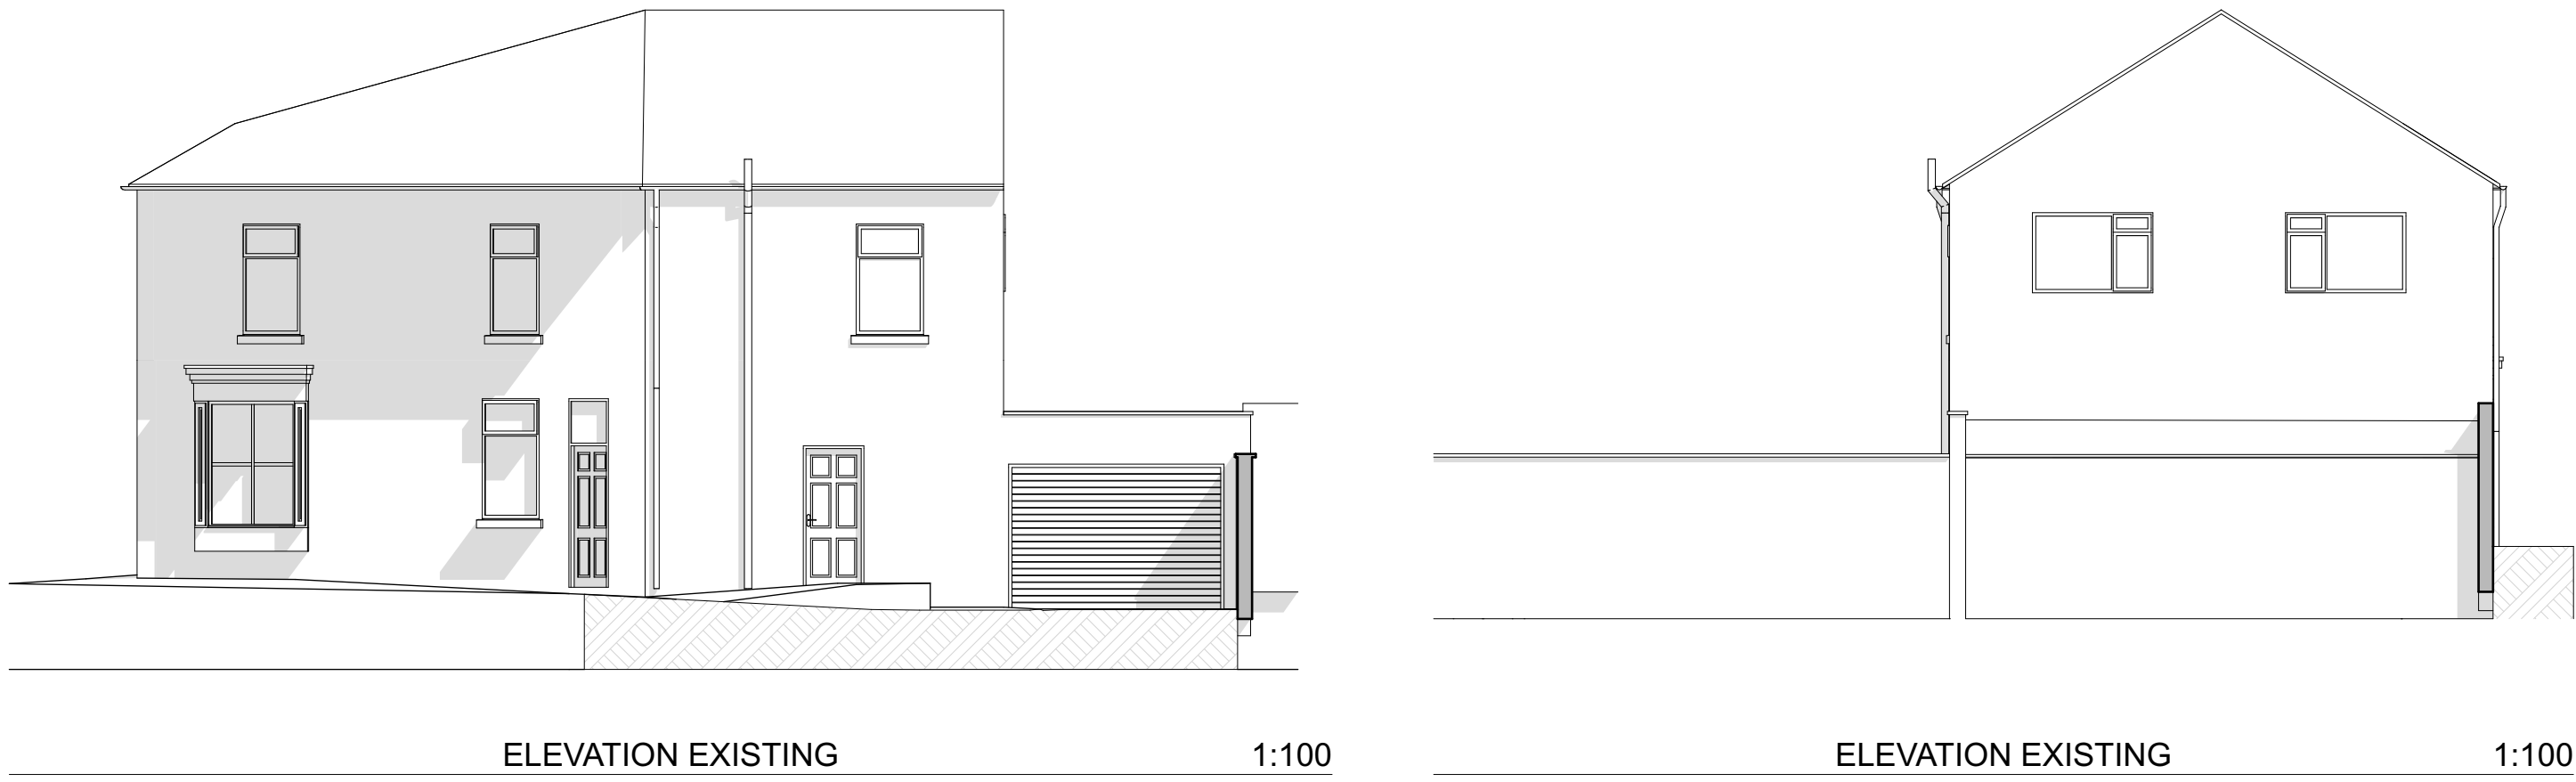

KEY PLAN
1:1250

IC ARCHITECTURE

Tel: +44(0)7989539101
Email : iancurran81@hotmail.com

- Do not scale from this drawing
- All dimensions to be checked on site by the Contractor
- And such dimensions to be their responsibility
- Report all drawing errors and omissions to the Architectural designer
- All dimensions in millimeters unless noted otherwise
- If in doubt ask

Client
MR D.HUGHES

job title
57 UTTOXETER OLD ROAD, DERBY

drawing title
EXISTING PLANS & ELEVATIONS

status
PLANNING

date
JULY 2026

scale
See drawing

drawing number
UTX004

revision
P01