


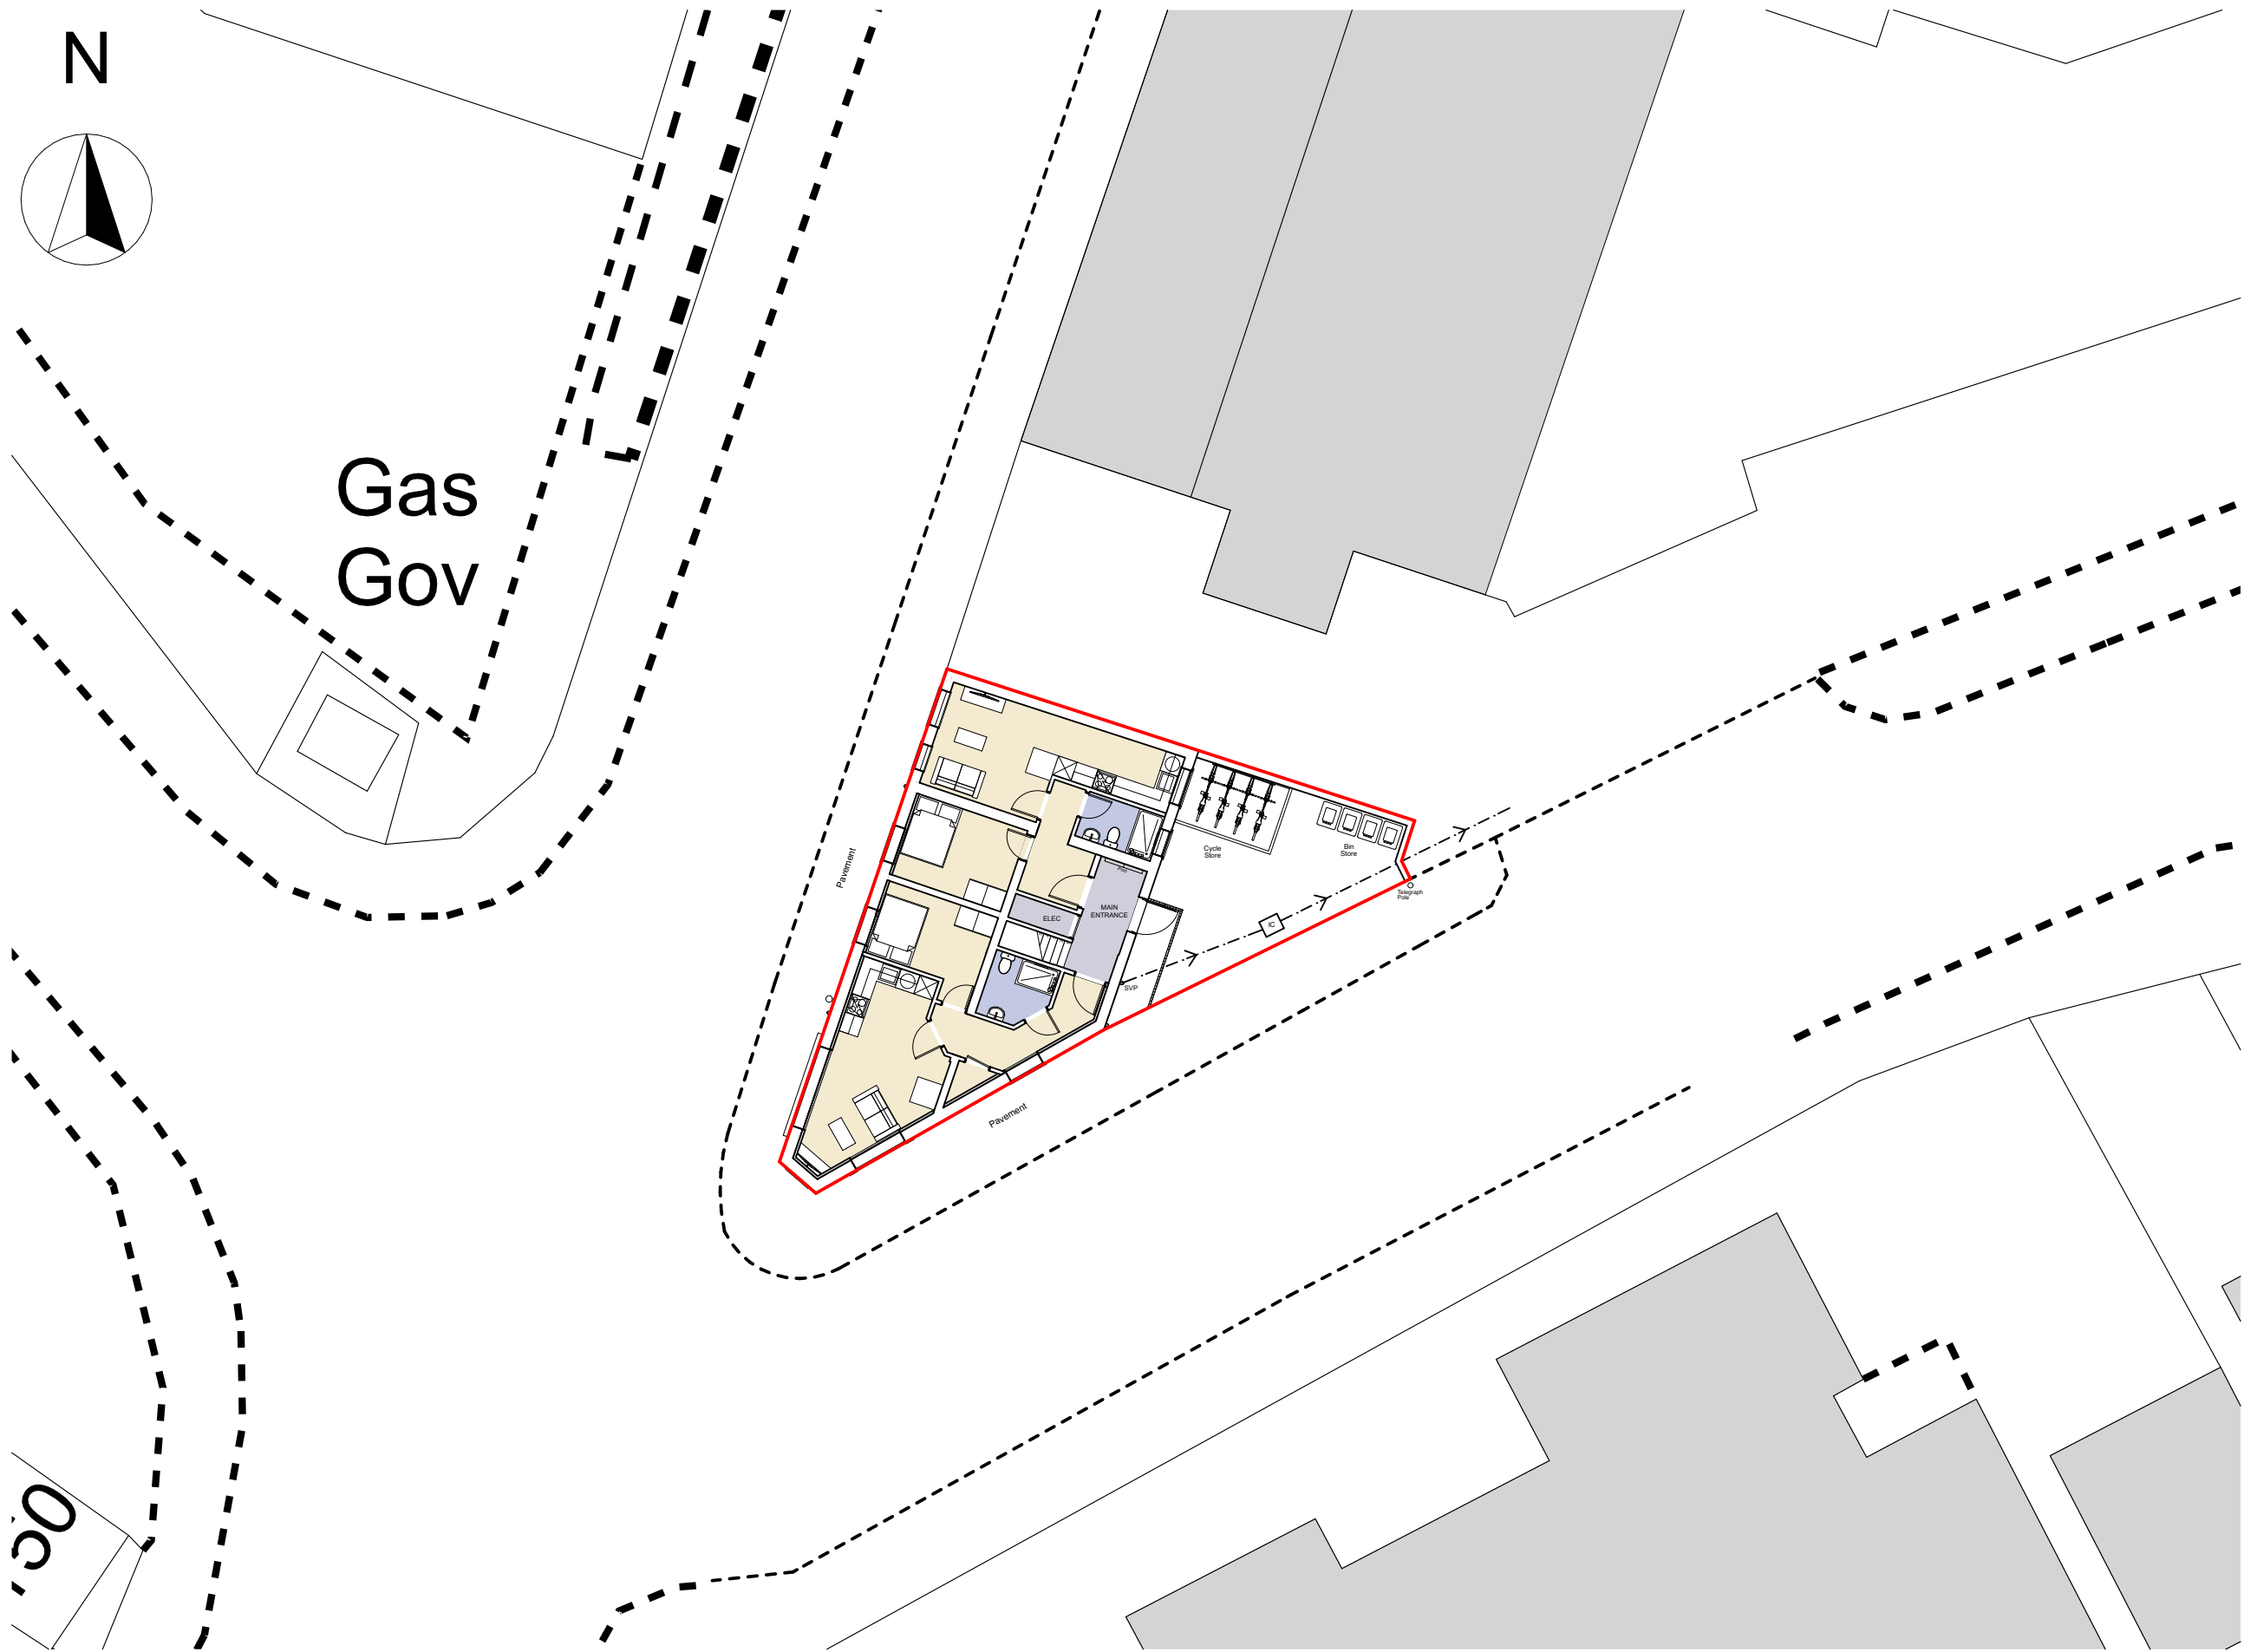

○ SITE BLOCK PLAN - PROPOSED
1:200

— Development Proposal Area

revision	date	description
----------	------	-------------

IC ARCHITECTURE

Tel: +44(0)7989539101
Email : iancurrant81@hotmail.com

- Do not scale from this drawing
- All dimensions to be checked on site by the Contractor
- And such dimensions to be their responsibility
- Report all drawing errors and omissions to the Architectural designer
- All dimensions in millimeters unless noted otherwise
- If in doubt ask

Client
Mr D.Hughes

job title
57 Uttoxeter Old Road, Derby

drawing title
SITE BLOCK PLAN - PROPOSED

status	PLANNING
--------	----------

date	JULY 2026
------	-----------

scale	1:200@A3
-------	----------

drawing number	UTX003
----------------	--------

revision	P01
----------	-----