REV	DESCRIPTION	DATE
/	Initial Issue	01/10/24

Derby City Council

Certified plan relating to Certificate of Existing Use / Development

Application Ref: 26/00968/CLE

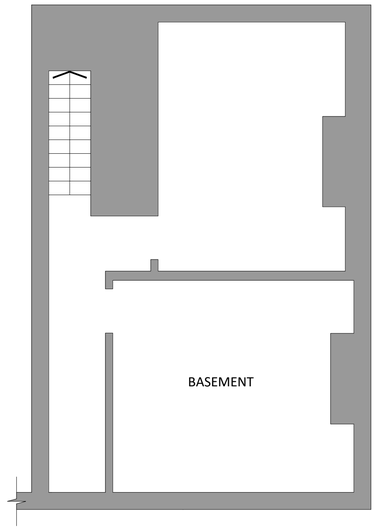

Existing Basement Floor Plan

Scale 1:50

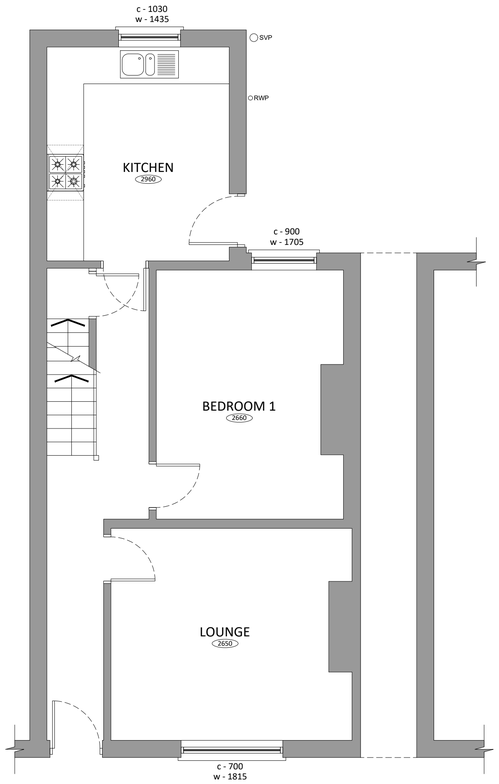

Existing Ground Floor Plan

Scale 1:50

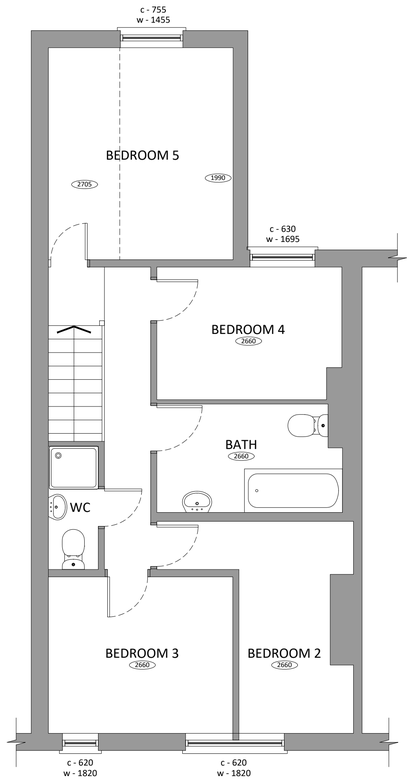

Existing First Floor Plan

Scale 1:50

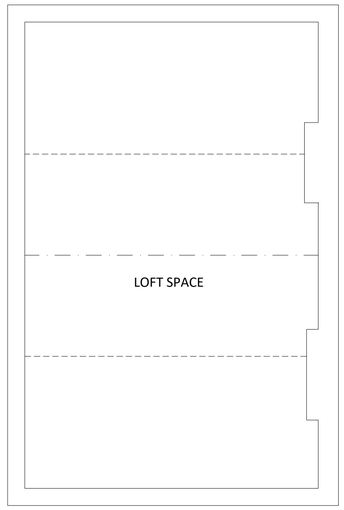

Existing Loft Plan

Scale 1:50

SCALE BAR 1:50

0 2.5m 5m

1m 2m 3m 4m

EXISTING SURVEY

26,020-P-010 / \

PROJECT / 164 Uttoxeter Old Road, Derby

TITLE / Existing Floor Plans

SCALE / 1:50 @A1 DRAWN BY / AW

This drawing is a copyright of Wilson Architects Ltd. This drawing not to be used other than the purpose for which it was prepared and is to be read in conjunction with all other project documentation. All dimensions are to be checked onsite by the Main Contractor prior to work commencing. Do not scale off this drawing. The Architect is to be informed immediately of any discrepancies and where in doubt - ask.

WILSON ARCHITECTS

W / www.wilsonarchitects.co.uk

E / info@wilsonarchitects.co.uk

T / 01522 837232