

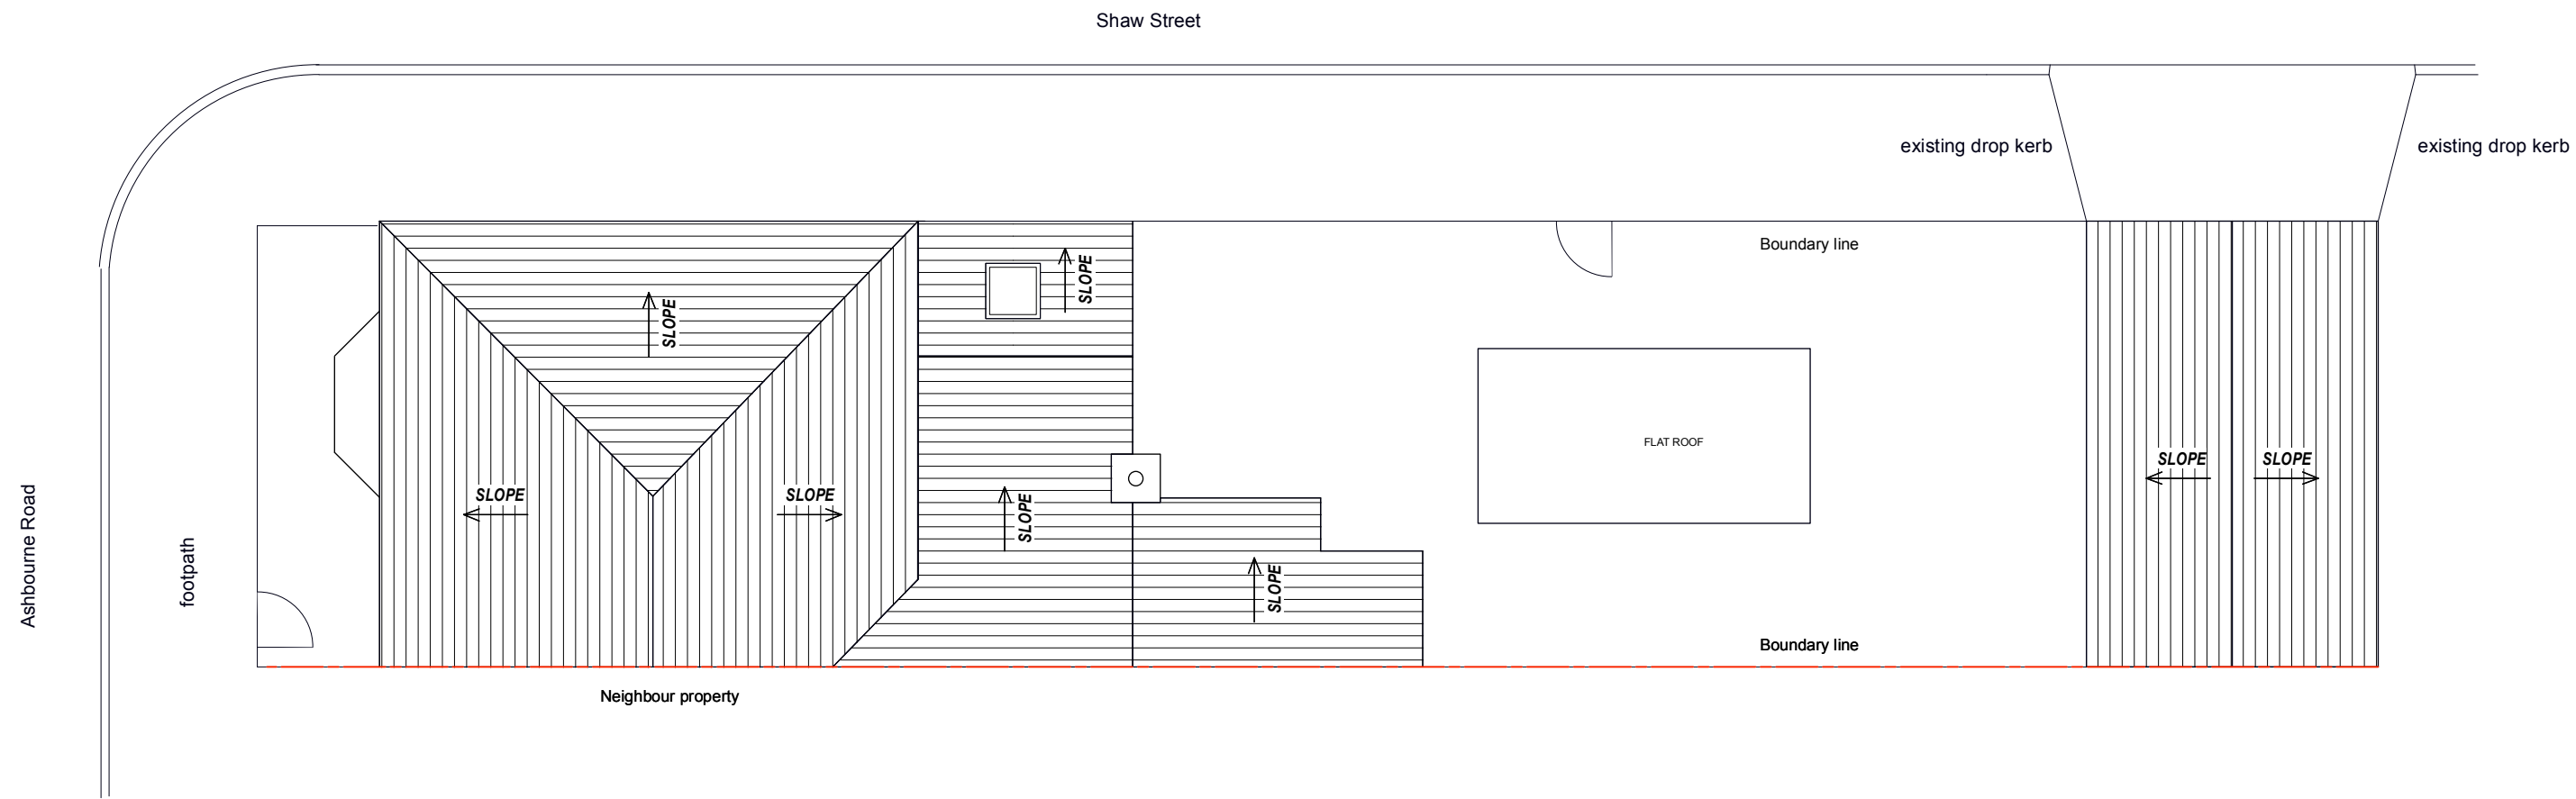


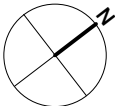

EXISTING STREET PLAN

KEY:

SITE BOUNDARY DEMOLITION

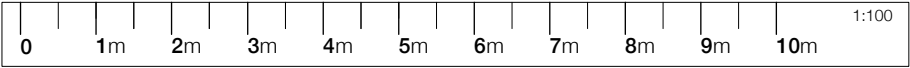

A 24.08.26 Issued to client		
Rev	Date	Notes
Project:		
New Off Street Parking		
Clifton House,		
68 Ashbourne Road, Derby		
Drawing:		
Existing Street Plan		
Dwg No:	Rev:	Scale
1008 101	A	1:100 @ A3
Date:	Status:	
AUG 26	PLANNING	