

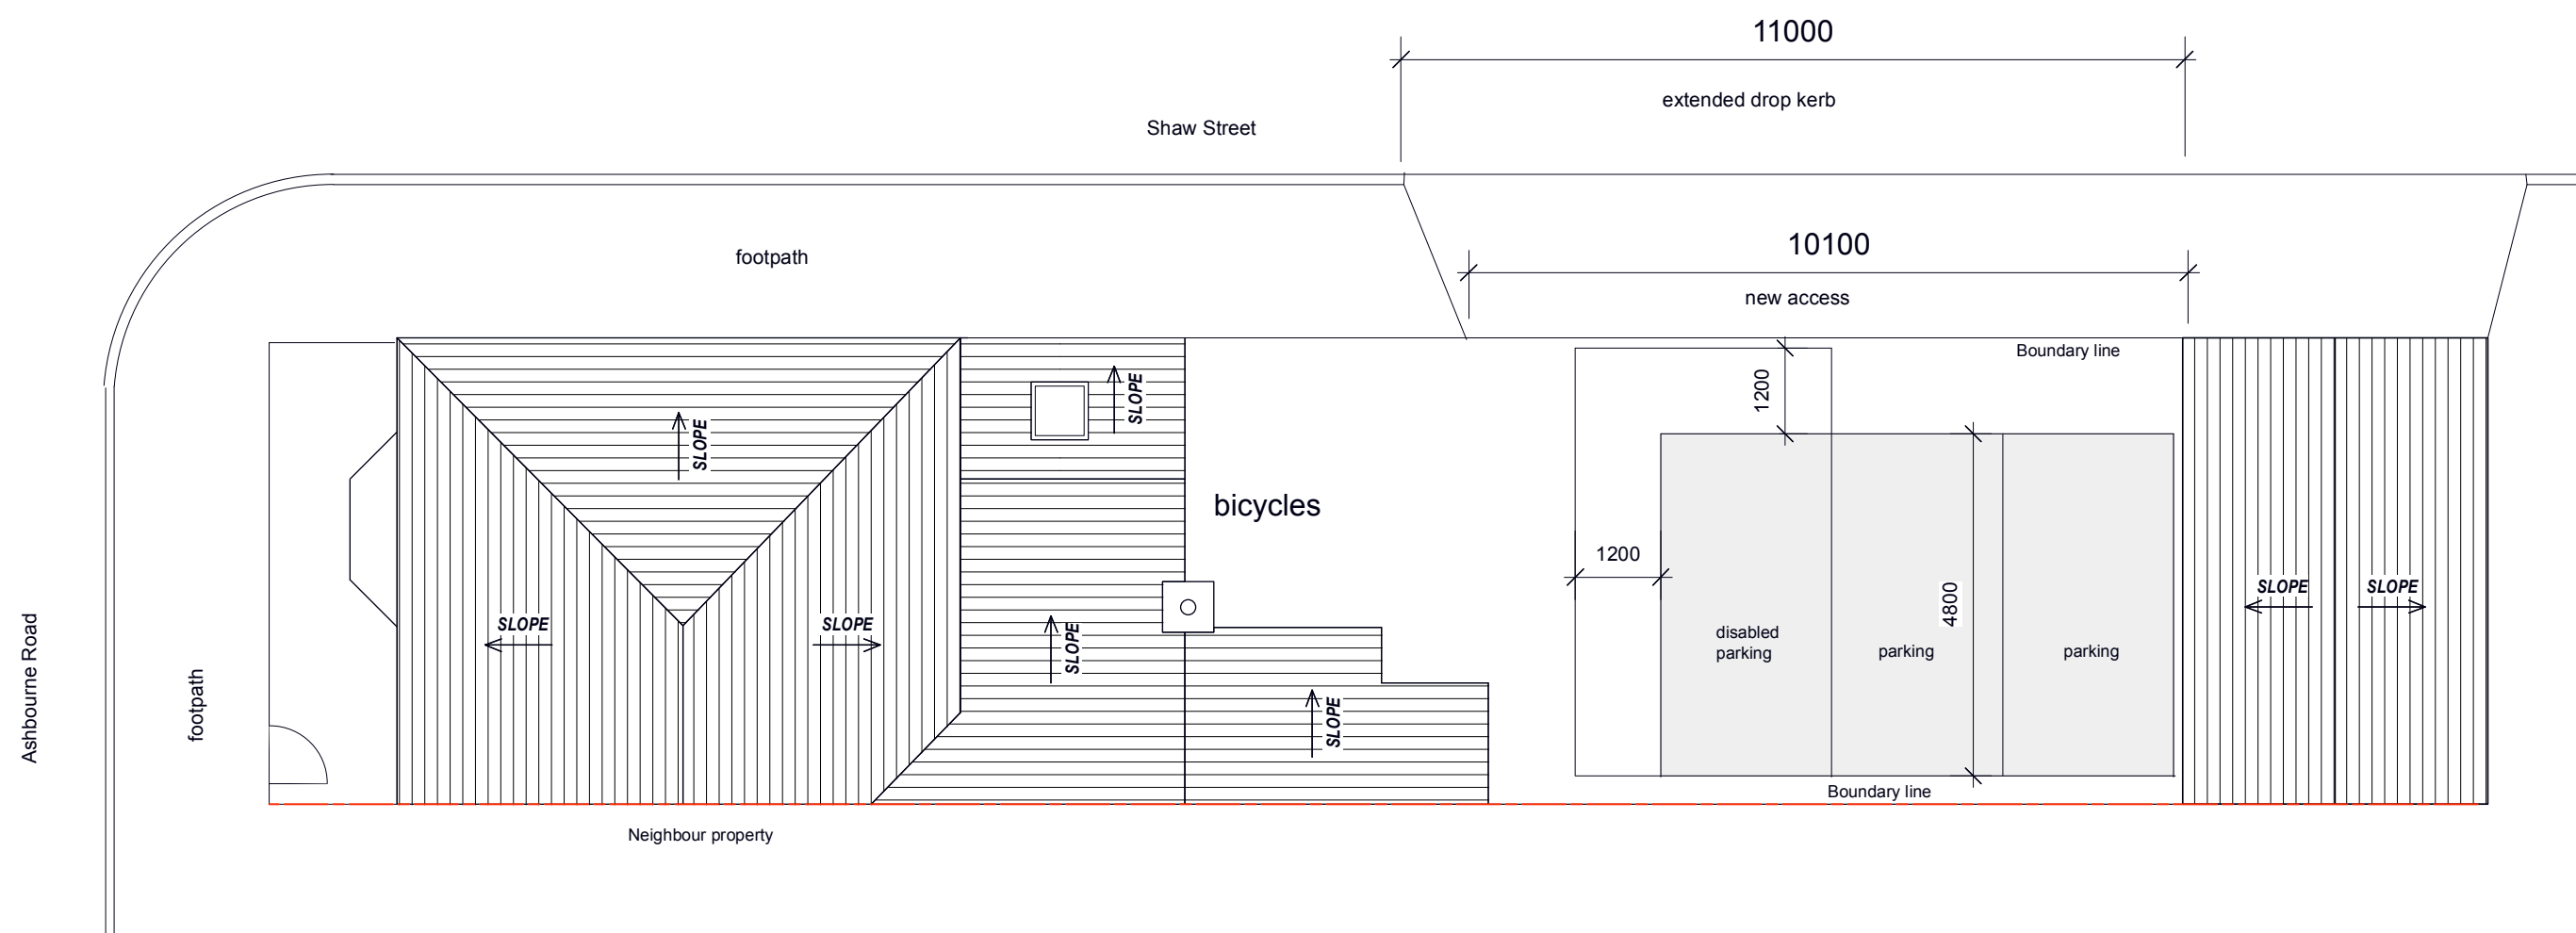


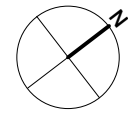

PROPOSED STREET PLAN

KEY:

— SITE BOUNDARY - - - - - DEMOLITION

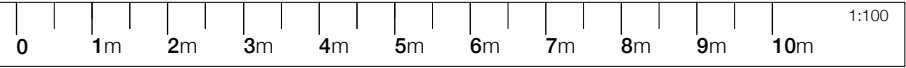

A	24.08.26	Issued to client
Rev	Date	Notes

Project:

New Off Street Parking

Clifton House,
68 Ashbourne Road, Derby

Drawing:

Proposed Street Plan

Dwg No:	Rev:	Scale
1008 102	A	1:100 @ A3

Date:	Status:
AUG 26	PLANNING