



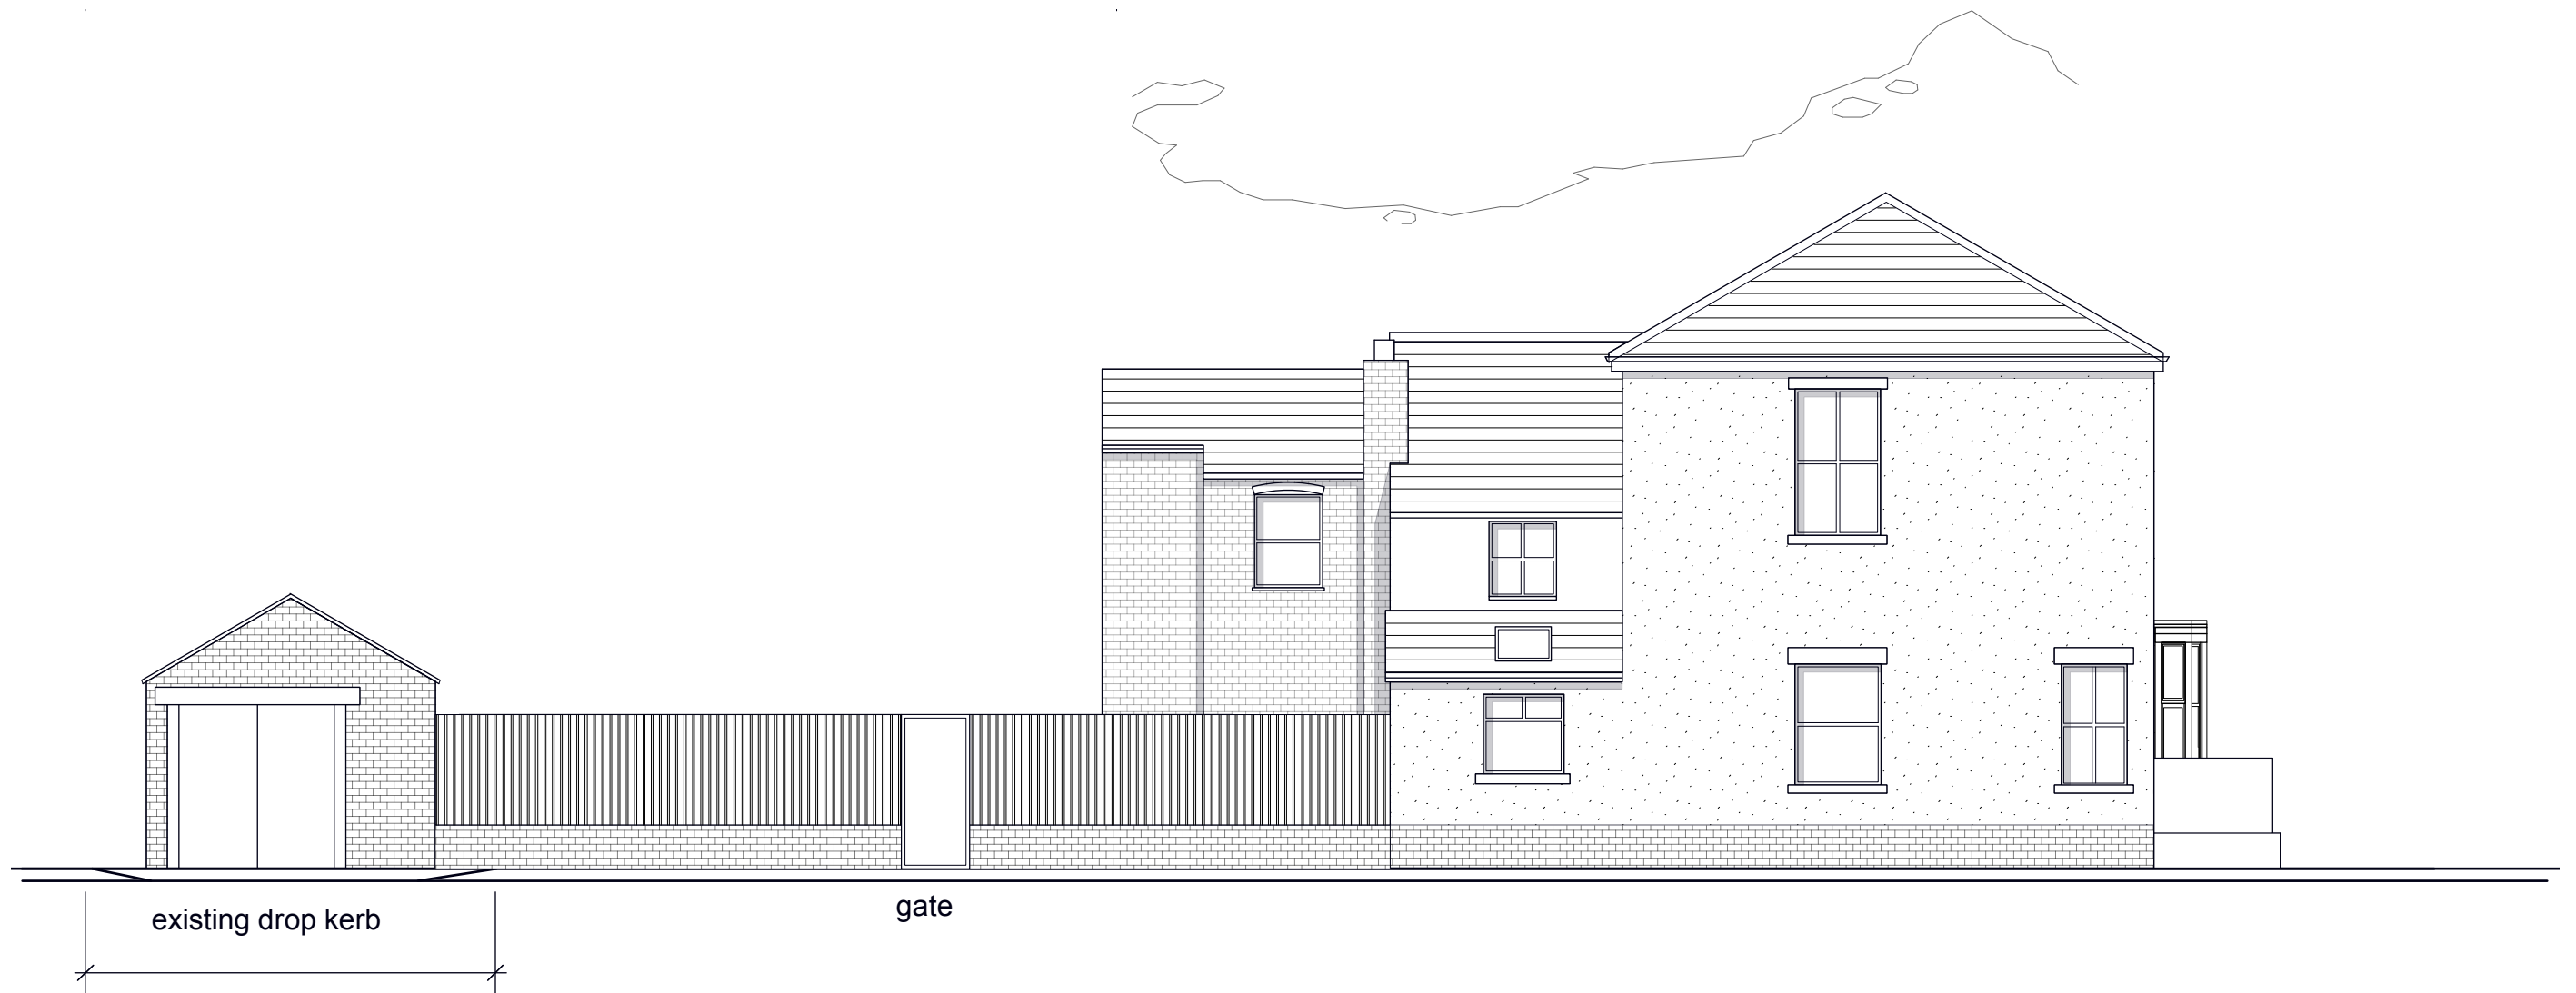

EXISTING STREET ELEVATION

KEY:

— SITE BOUNDARY - - - - - DEMOLITION

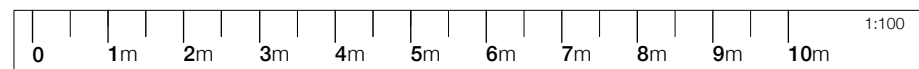

A	24.08.26	Issued to client
Rev	Date	Notes

Project:
New Off Street Parking
Clifton House,
68 Ashbourne Road, Derby

Drawing:
Existing Street Elevation

Dwg No:	Rev:	Scale
1008 103	A	1:100 @ A3
Date:	Status:	
AUG 26	PLANNING	