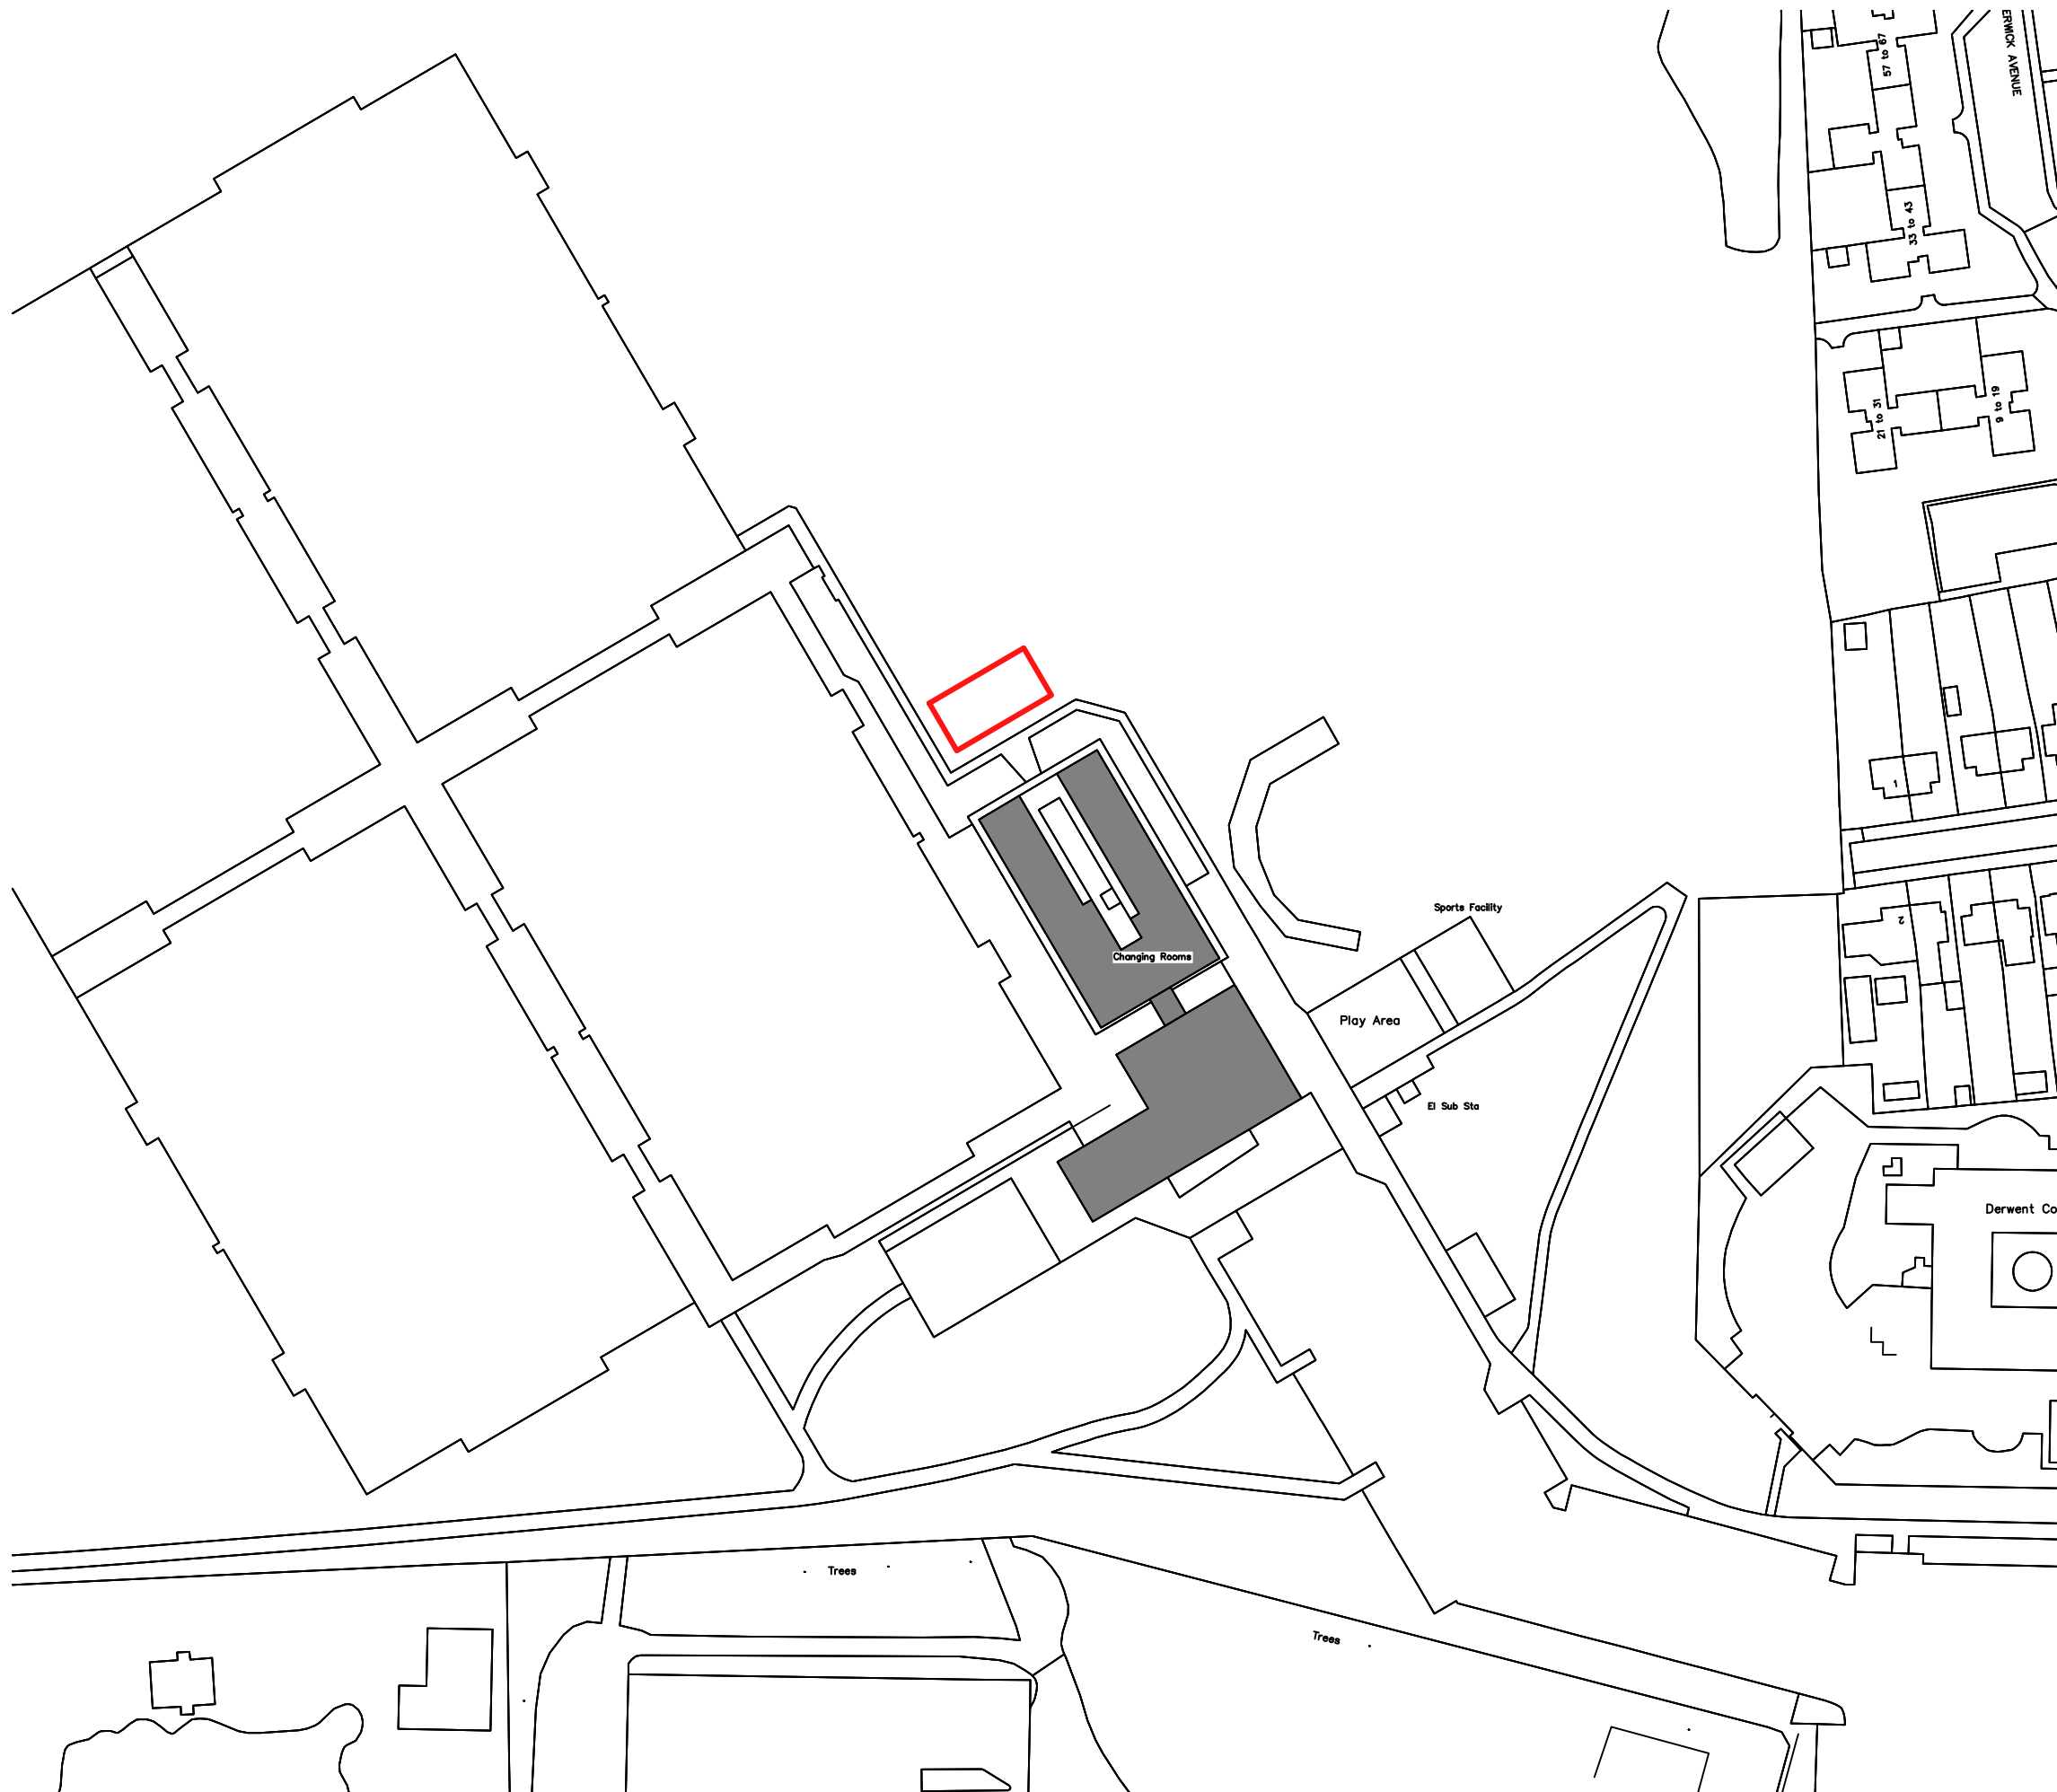


Location Plan
Leisure United
Derby Race Course
Scale as shown @ A3
Drawing No. 1001

Location Plan - 1:1250