


South West Elevation
Fencing Omitted for clarity

New 2.44m security fencing to match existing
fencing surrounding football pitches


Side and rear elevations of untis
to be smooth rendered finish

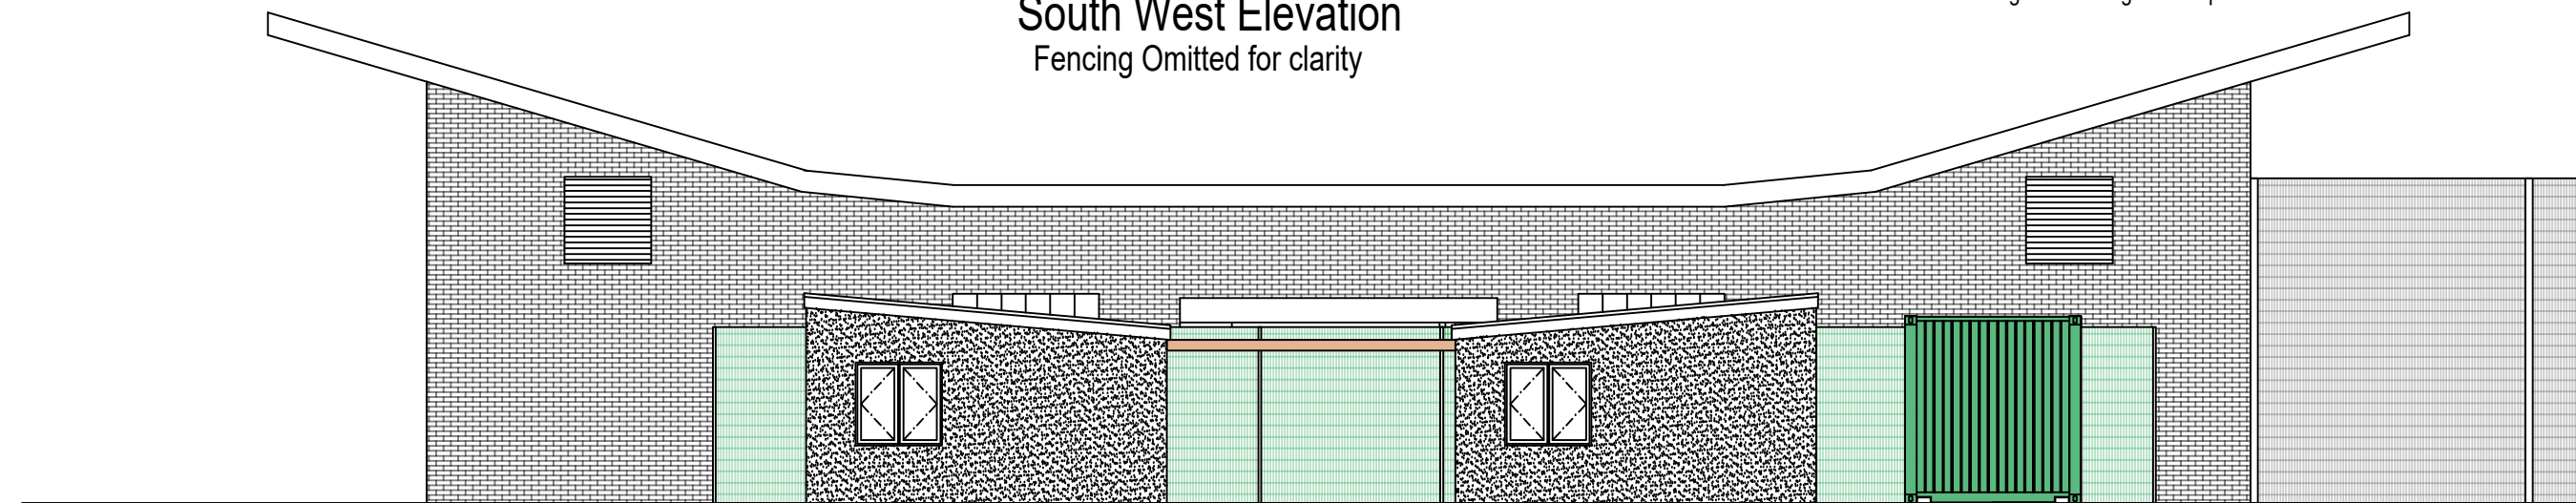

Side and rear elevations of untis
to be smooth rendered finish


Windows are uPVC - colour white
uPVC Rainwater gutters and downpipes - Colour Black

South East Elevation
Fencing omitted for clarity

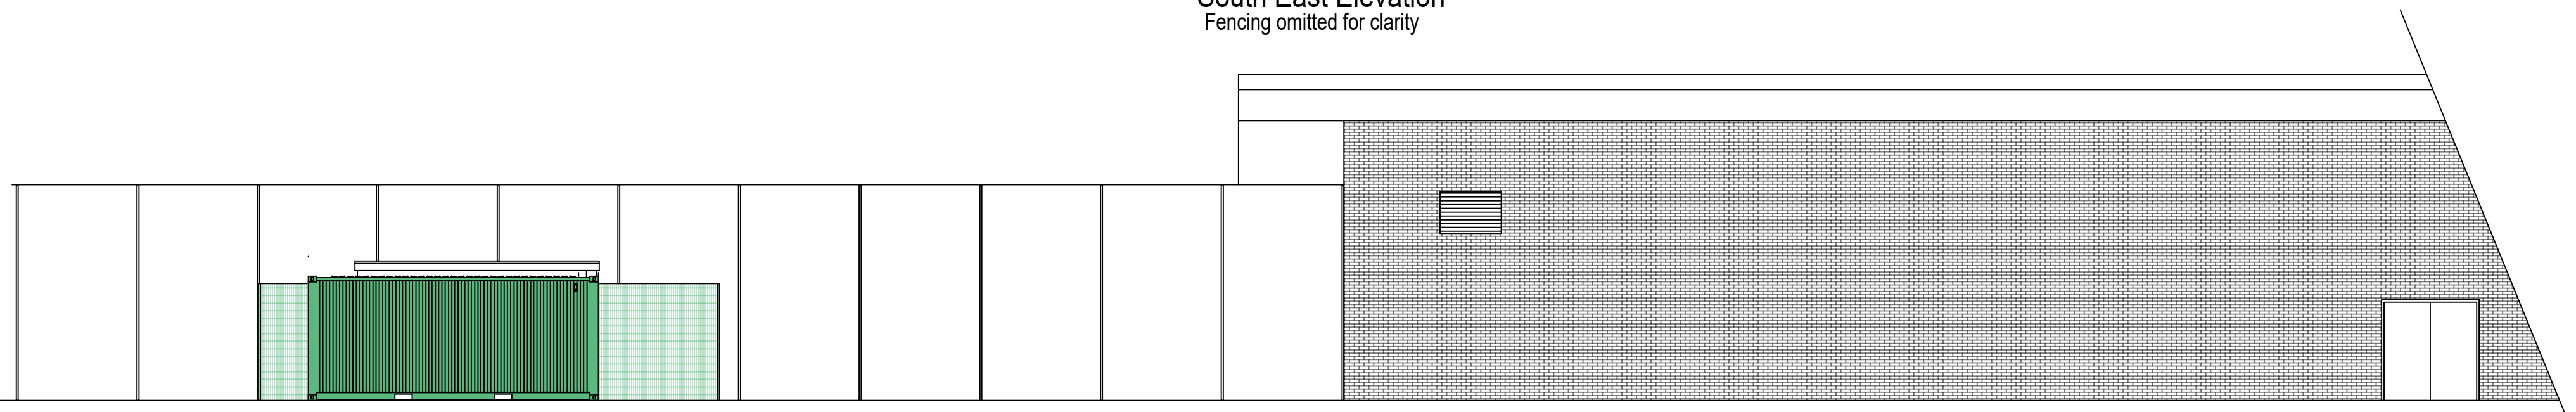

Approx. 6 x 2.5m steel shipping container - painted
green to match existing containers on
neighbouring football hub site

North East Elevation
Fencing omitted for clarity

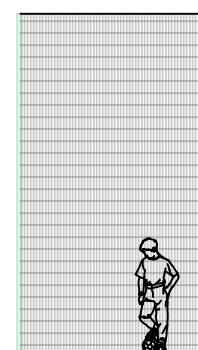

North West Elevation
Fencing omitted for clarity

Front elevations of untis to be
facing brickwork to match
existing pavilion brickwork

