

Reference	Level	Location	Type	Leafs	Opening Size		Glazing	Fire Rating*	Access & Security							Manufacturer Spec. ref	Finish	Notes
					† = to suit existing opening				Opening Assist	Closer	Hold open	Lockable	Suiting	Emergency Exit				
					Width (mm)	Height (mm)												
DN49	01	T7 Make & Trade	A	2	2030*	2300*	Partial Glazing	-	⊙	⊙	⊙	⊙	UMK	-	To match existing (DN60)	Formica Laminate F1192 Porcelana	Assymetric door with min. 1110mm wide main leaf	
DN56	01	T1 Make & Trade	A	2	2000*	2350*	Partial Glazing	-	⊙	⊙	⊙	⊙	UMK	-	To match existing (DN60)	Formica Laminate F1192 Porcelana	Assymetric door with min. 1110mm wide main leaf	
DN57	01	T2 Make & Trade	A	2	2000*	2350*	Partial Glazing	-	⊙	⊙	⊙	⊙	UMK	-	To match existing (DN60)	Formica Laminate F1192 Porcelana	Assymetric door with min. 1110mm wide main leaf	
DN58	01	T3 Make & Trade	A	2	2000*	2350*	Partial Glazing	-	⊙	⊙	⊙	⊙	UMK	-	To match existing (DN60)	Formica Laminate F1192 Porcelana	Assymetric door with min. 1110mm wide main leaf	
DN59	01	T4 Make & Trade	A	2	2000*	2350*	Partial Glazing	-	⊙	⊙	⊙	⊙	UMK	-	To match existing (DN60)	Formica Laminate F1192 Porcelana	Assymetric door with min. 1110mm wide main leaf	
DN61	01	T5 Make & Trade	A	2	2000*	2300*	Partial Glazing	-	⊙	⊙	⊙	⊙	UMK	-	To match existing (DN60)	Formica Laminate F1192 Porcelana	Assymetric door with min. 1110mm wide main leaf	
DN62	01	T6 Make & Trade	A	2	2010*	2300*	Partial Glazing	-	⊙	⊙	⊙	⊙	UMK	-	To match existing (DN60)	Formica Laminate F1192 Porcelana	Assymetric door with min. 1110mm wide main leaf	


General Notes:

All doors to include new (per door):


- 6no. Ball Race Hinge
- 2no. SSS Kick Plates
- 2no. SSS Push Plates
- 2no. SSS 300 X 22mm Pull Handle
- 1no. Overhead Easy-Open Door Closer with mechanical hold open
- 2no. Lever Action Flush Bolts
- 1no. Easy Clean Floor Socket
- 1no. SSS Floor Door Stop

To be salvaged and reused from existing doors (per door):


- 1no. SSS EURO Cylinder Dead Lock
- 1no. SSS Euro Cylinder & Turn
- 2no. SSS Euro Cylinder Escutcheon

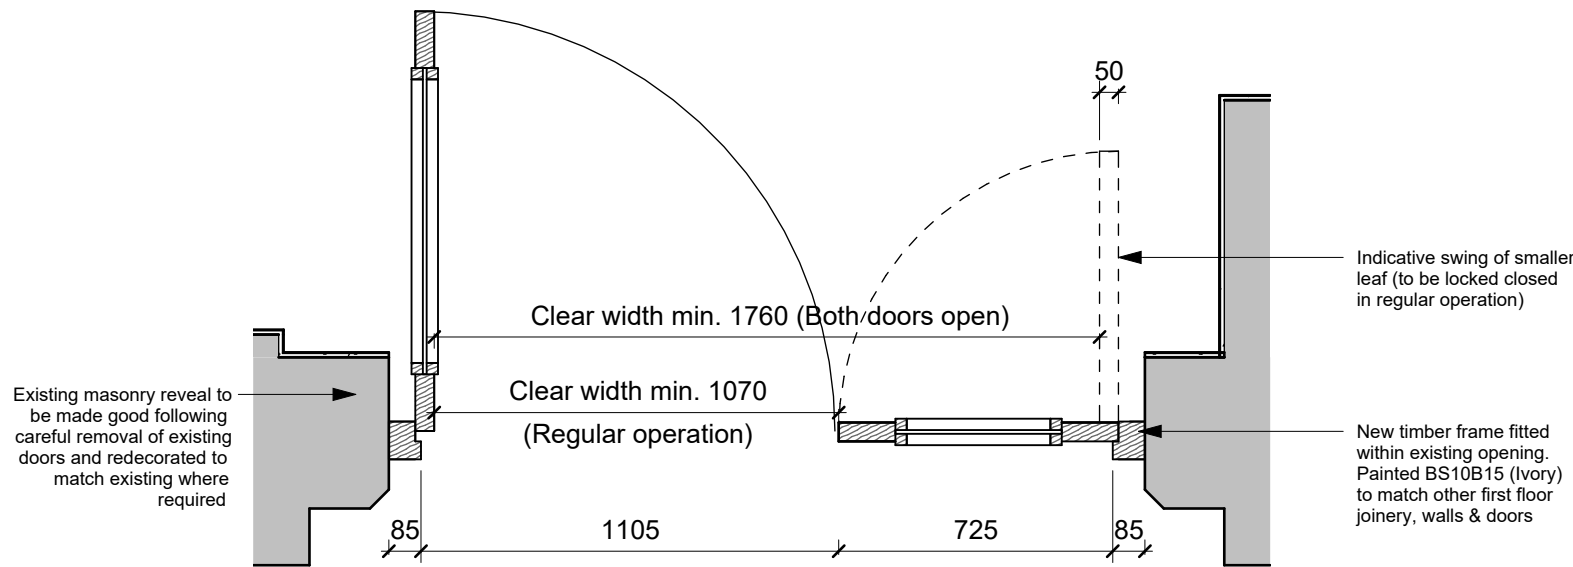

3 Type A Typical Assymetric Door - Plan
1 : 20

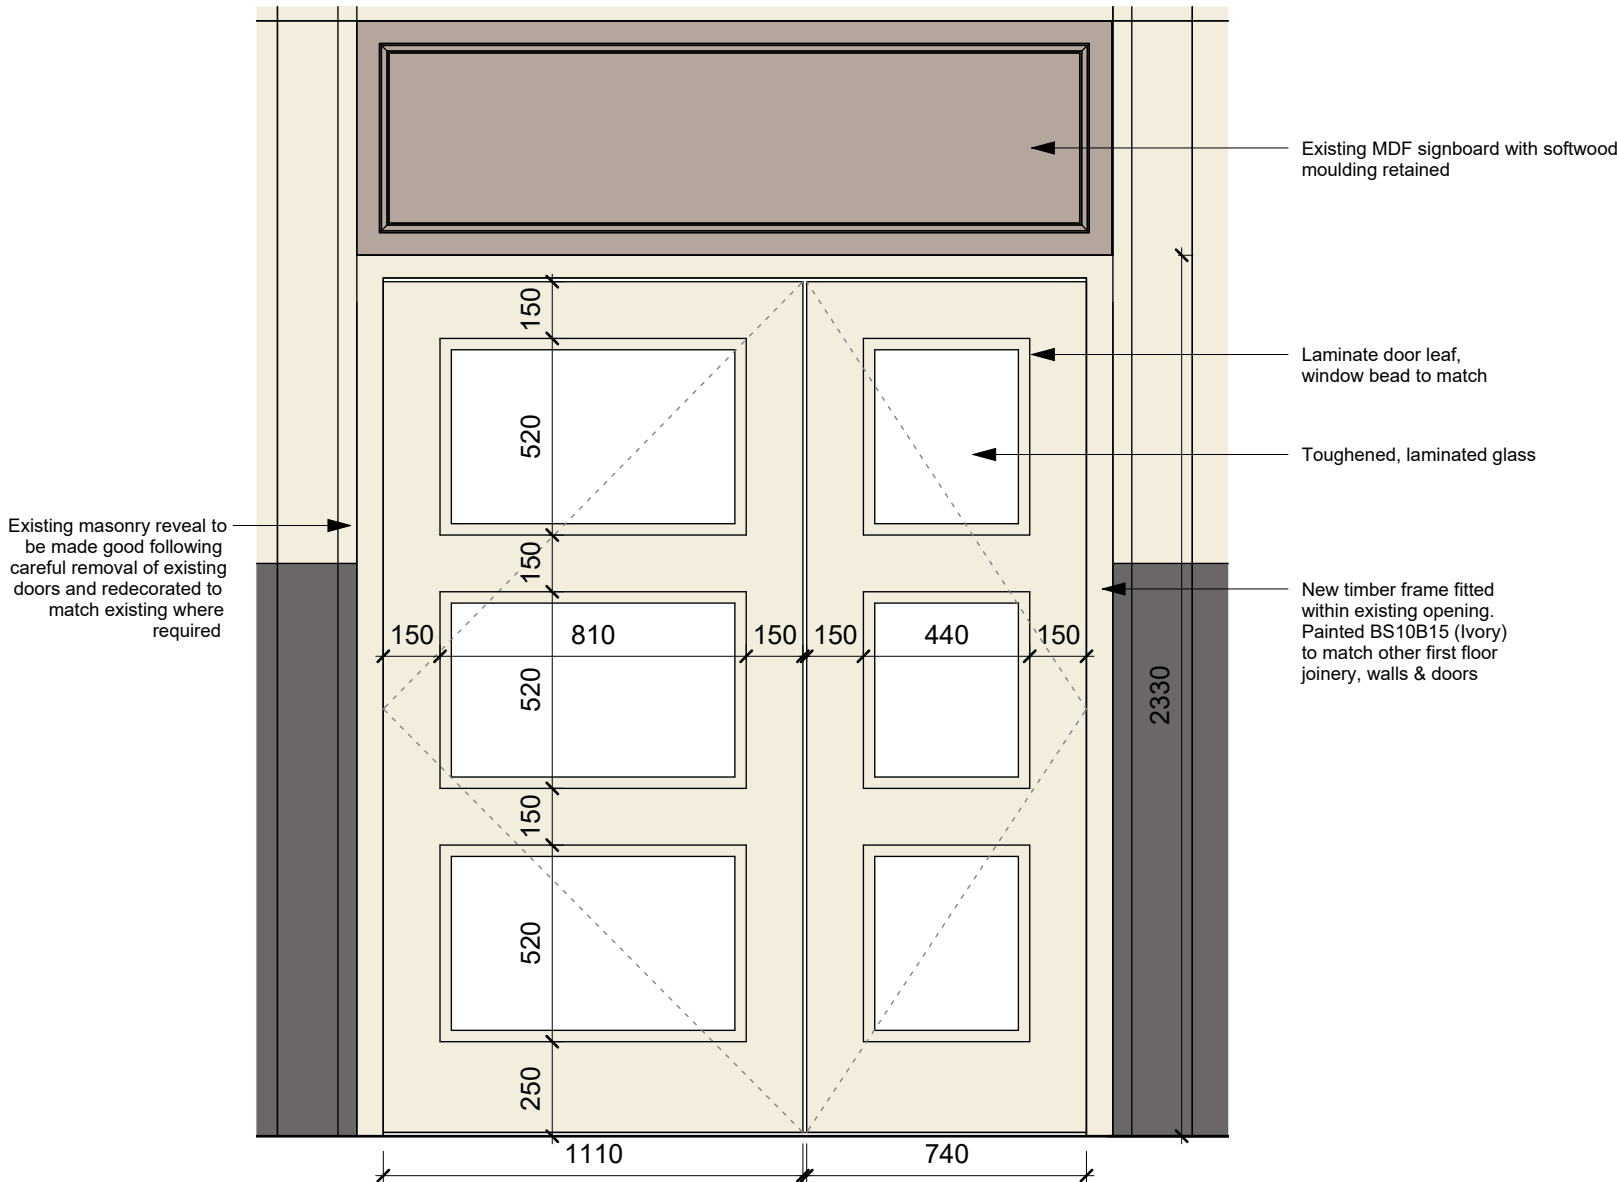

1 Type A Typical Assymetric Door - Balcony Side
1 : 20

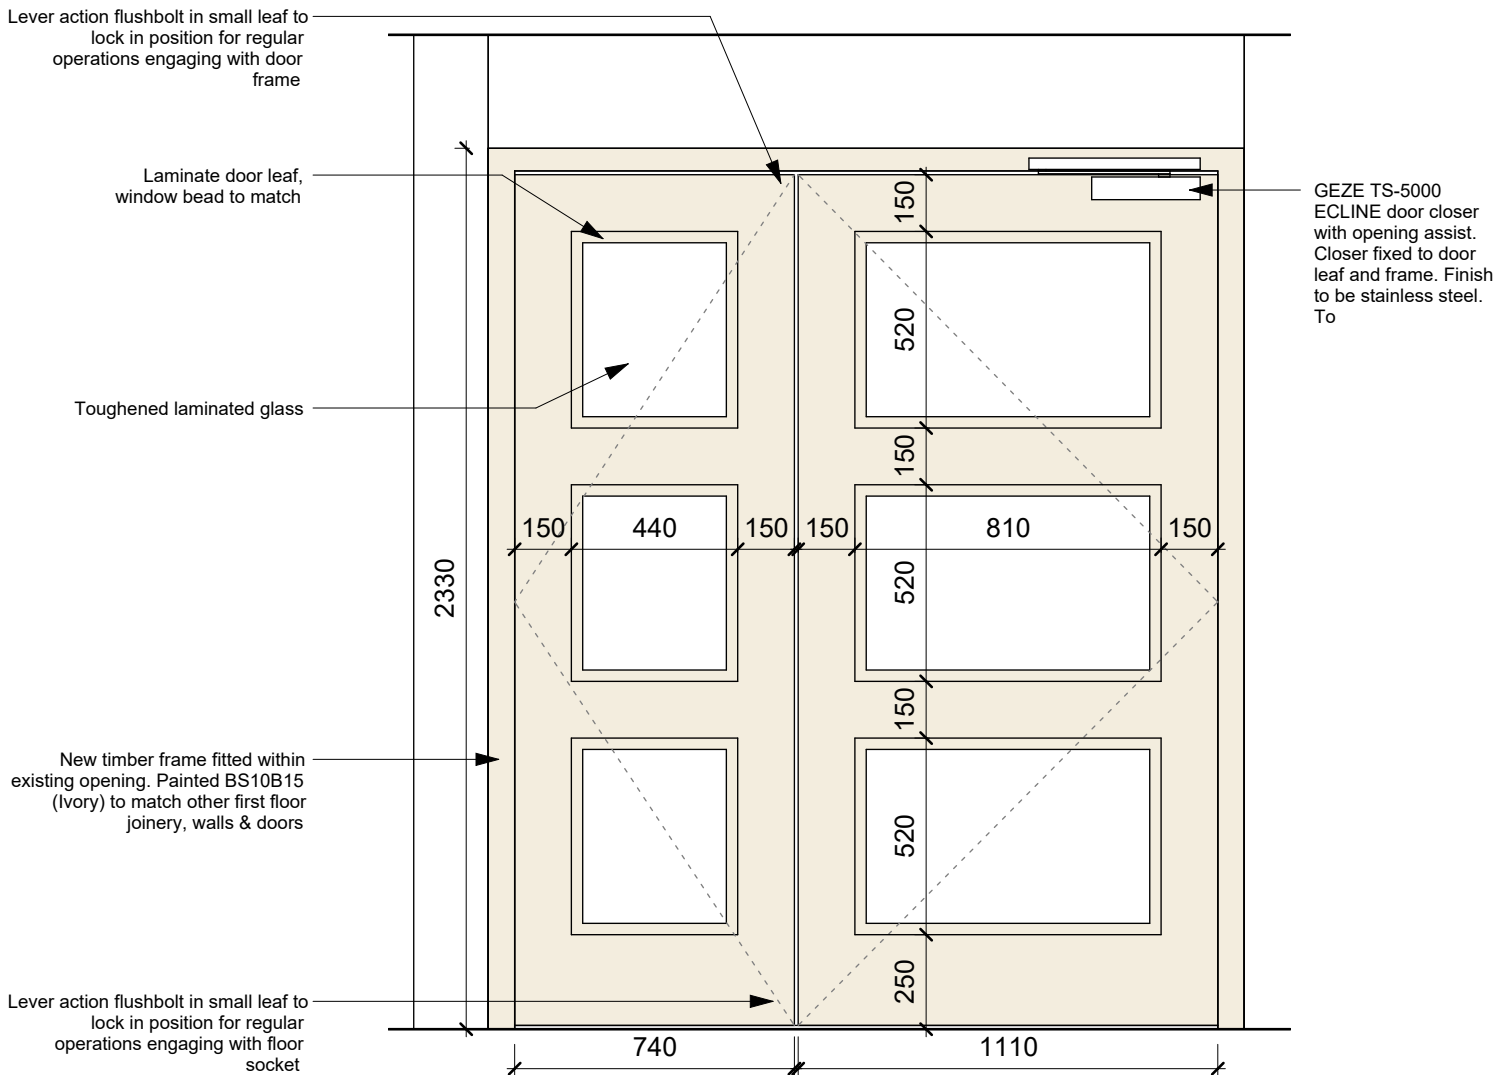

2 Type A Typical Assymetric Door - Make & Trade Unit Side
1 : 20

P01	JF	First Issue	03.09.26
-----	----	-------------	----------

Rev	Drawn	Revision Description	Date
-----	-------	----------------------	------

Status	S3 - Suitable for Review & Comment
--------	------------------------------------

Derby 1 College Place Derby DE1 3DY +44 (0)1332 365 777	Nottingham 50 St Mary's Gate Nottingham NG1 1QA +44 (0)115 648 5012
---	---

London 70 Cowcross Street London EC1M 6EJ	enquiries@lathams.uk.com lathams.uk.com
--	--

Lathams

ARCHITECTURE + URBANISM

Project
Derby Market Hall - Phase 2

Client
Wates Group

Drawing Title
Door Accessibility Improvements - Schedule

Drawing Number	Status	Revision
3323	S3	P01

File Name

Project - Originator - Zone - Level - Type - Role - Drawing Number - Status - Revision

DMH-LAT-XX-XX-DD-A-3323-S3-P01

Scale	Date	Drawn	Checked
1 : 20	03.09.26	JF	ANS

Lathams Job Number	Original Size
7506	A2