




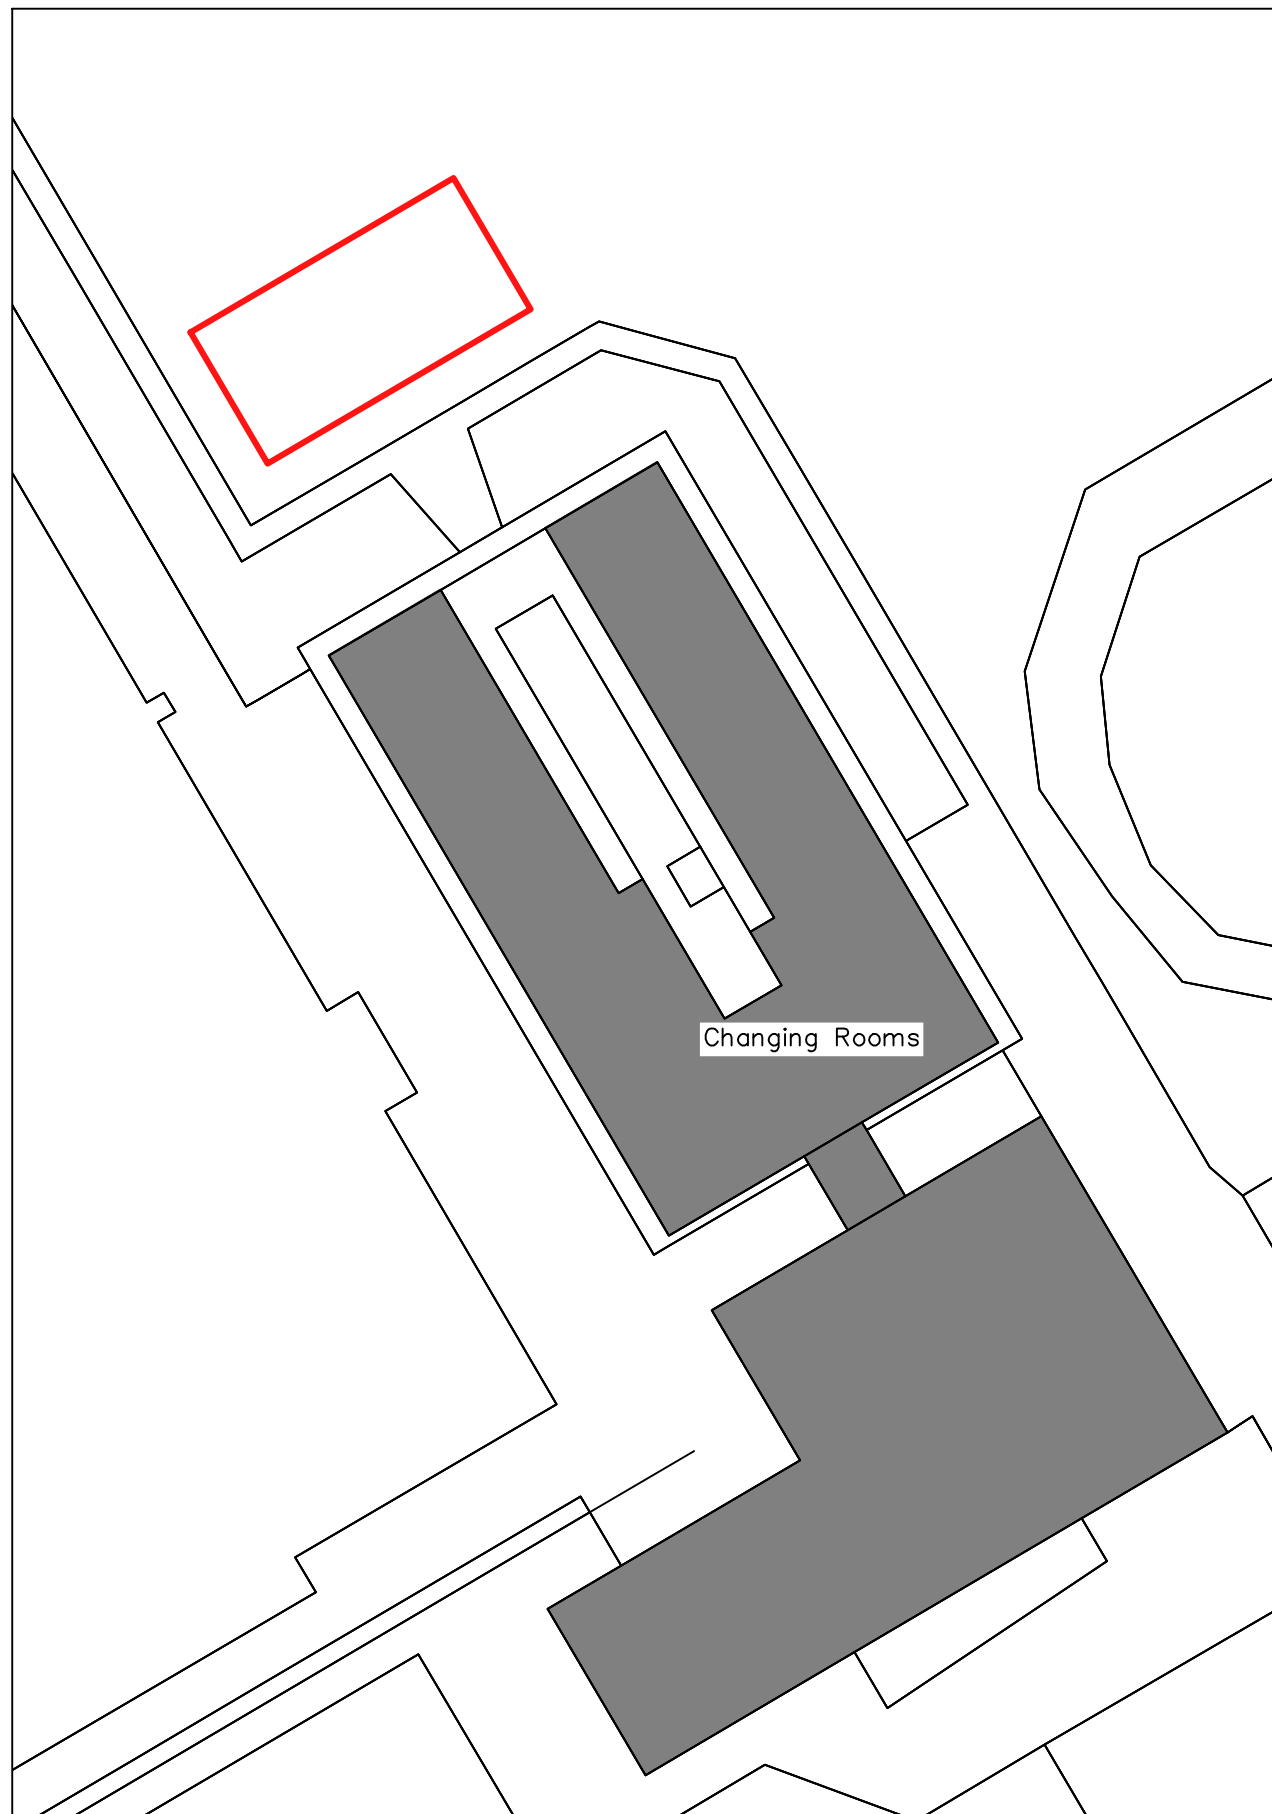

Existing Block Plan - 1:500

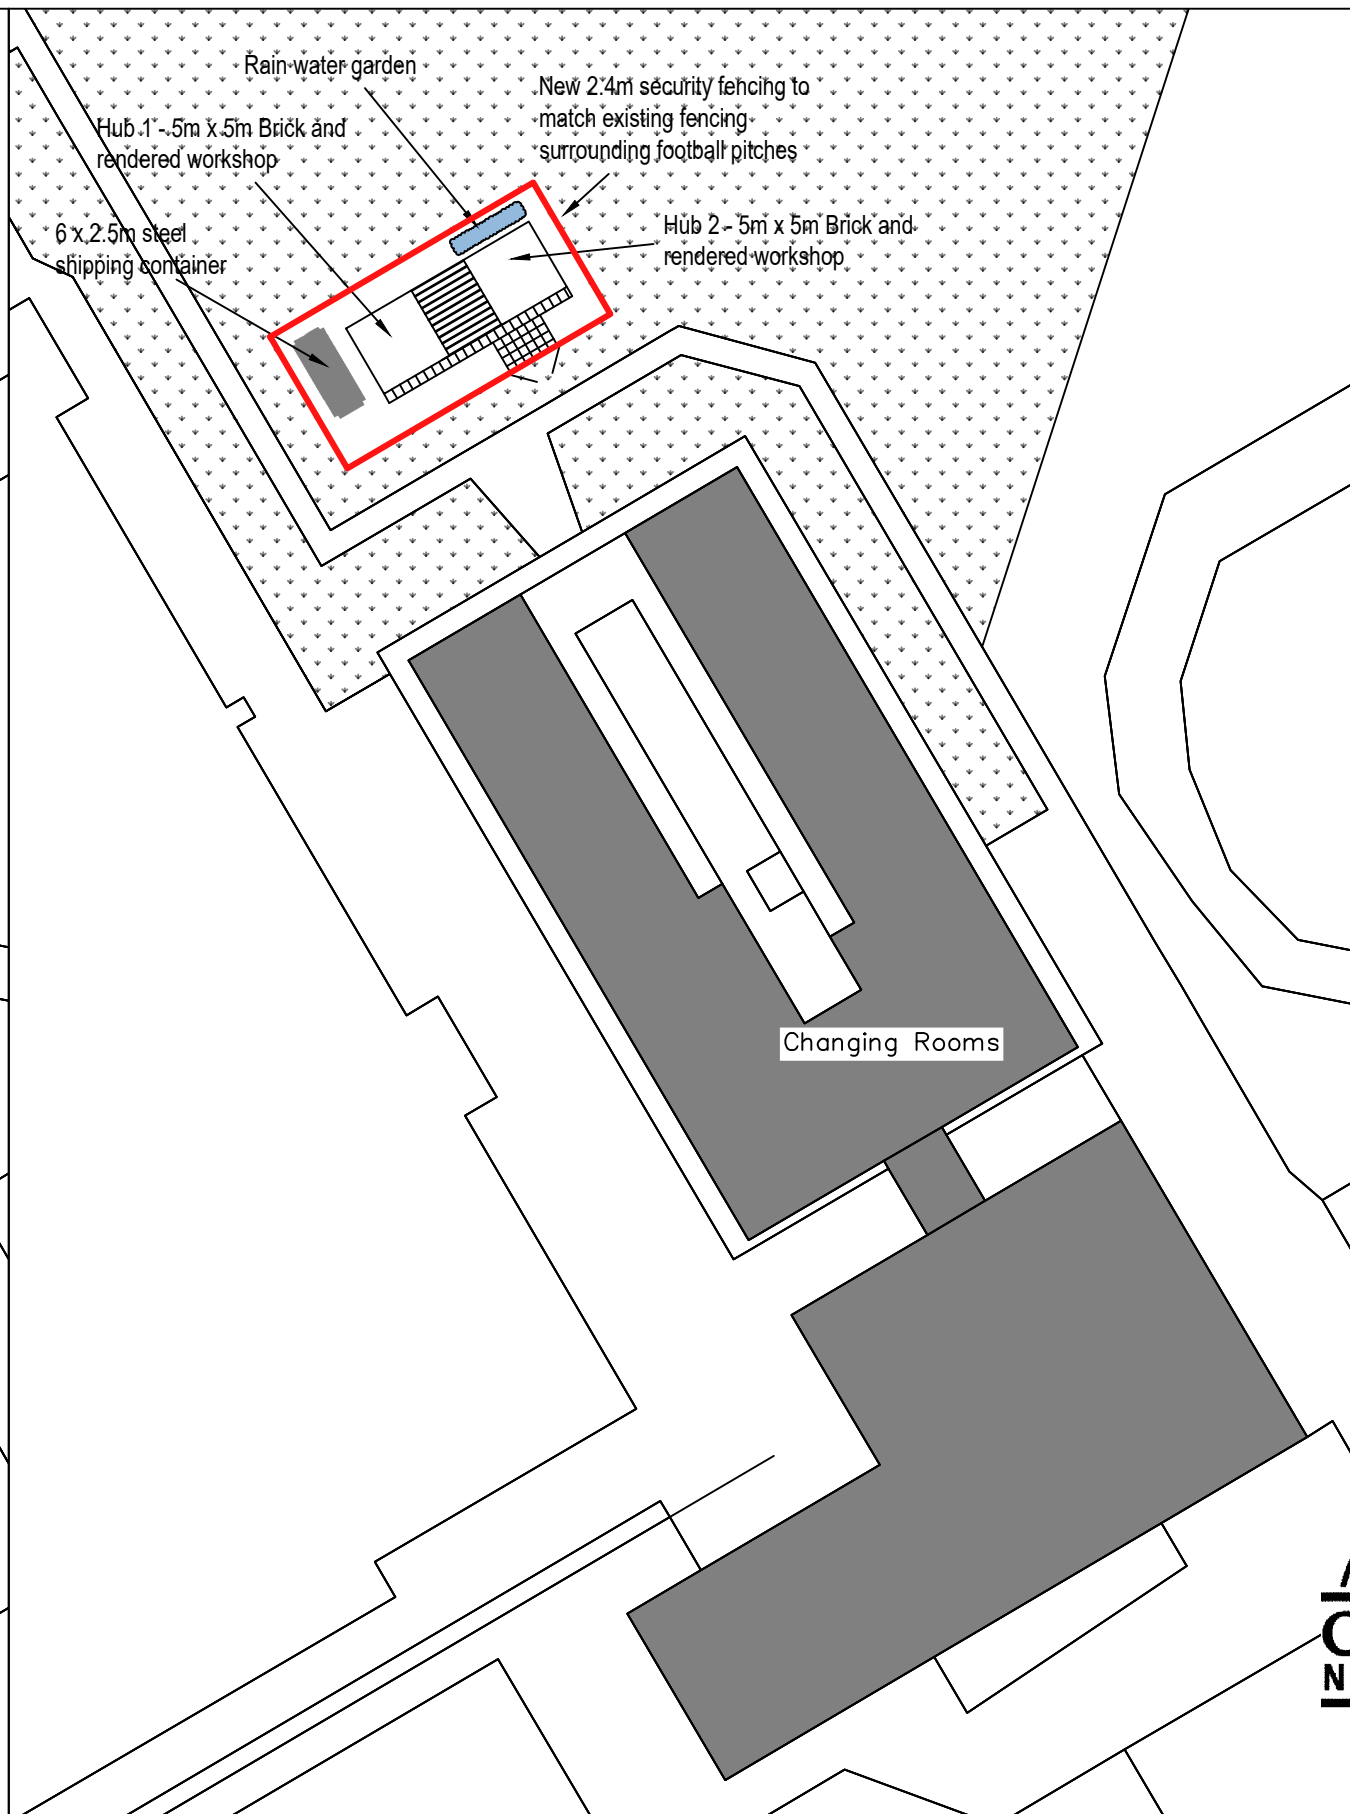

Proposed Block Plan - 1:500

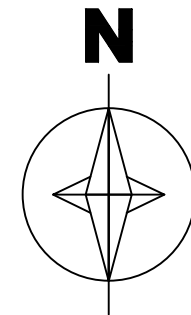

Existing & Proposed Block Plans
 Leisure Unit
 Derby Race Course
 Scale as shown @ A3
 Drawing No. 1002 Rev A