© This drawing and the building works depicted are the copyright of the Architect and may not be reproduced except with written consent. Figured dimensions only to be taken from this drawing. All contractors must visit the site and be responsible for taking and checking all dimensions relative to their work. Lathams are to be advised of any variation between drawings and site conditions.

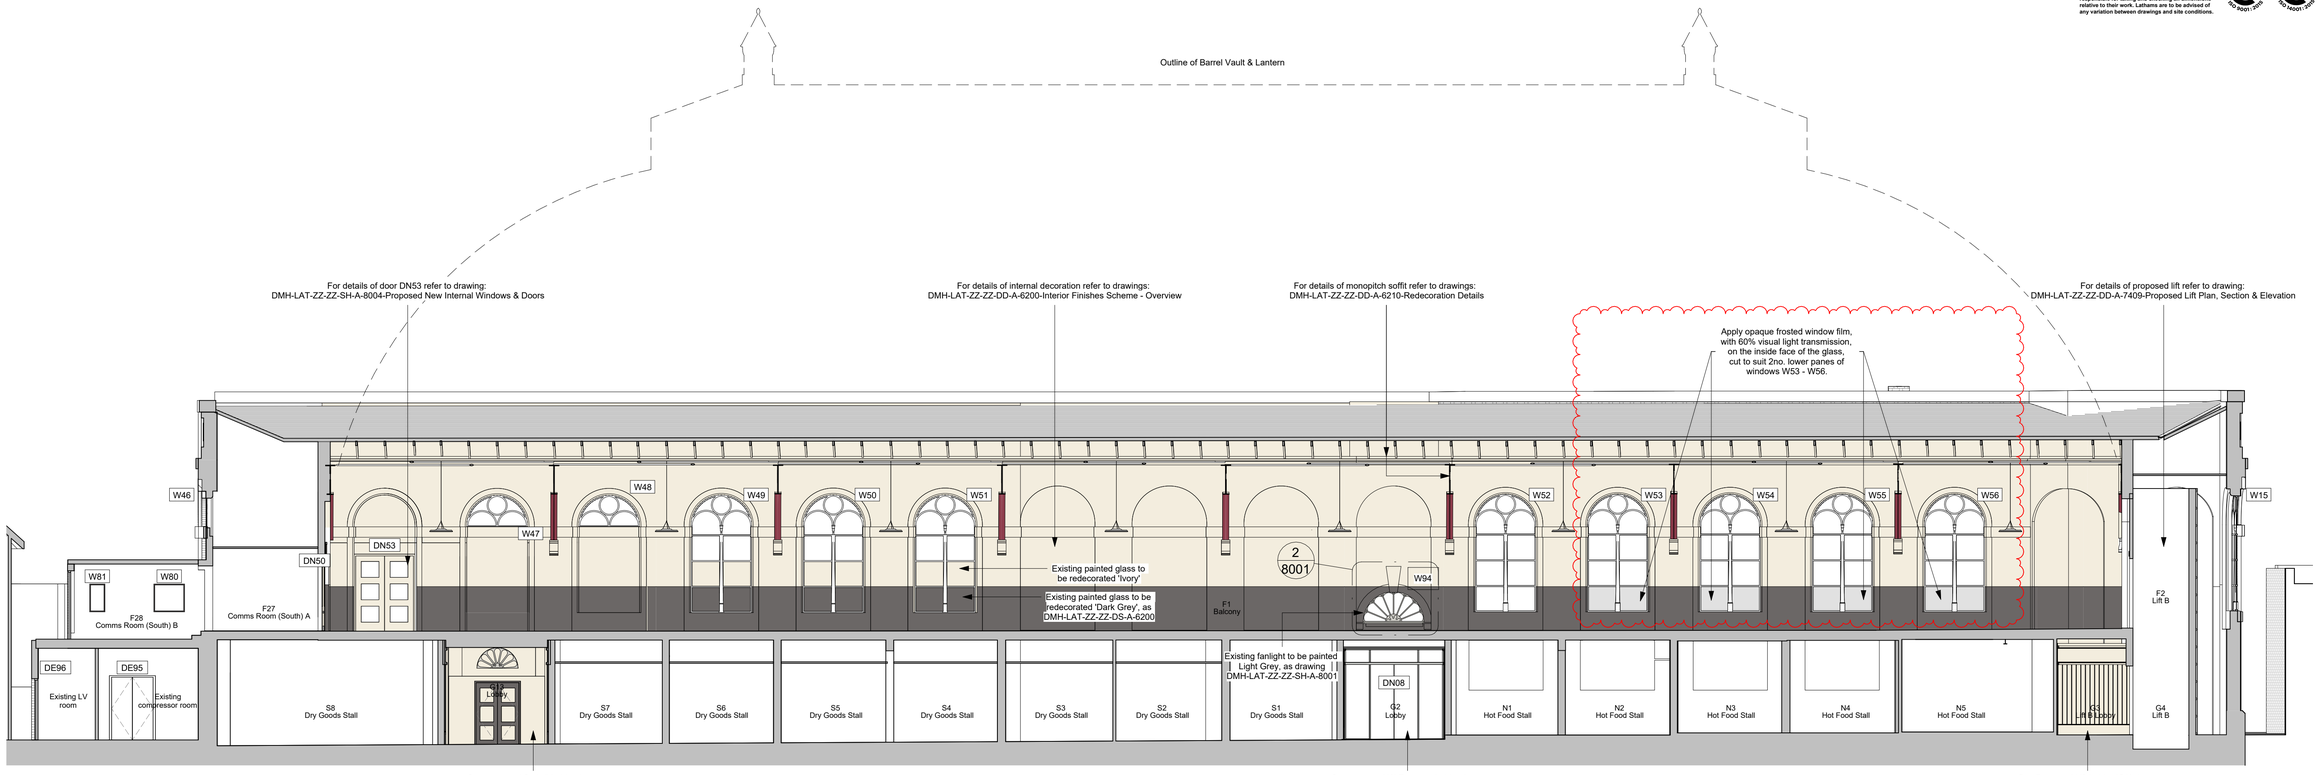


1 **Proposed West Internal Elevation (through Balcony)**
1 : 100

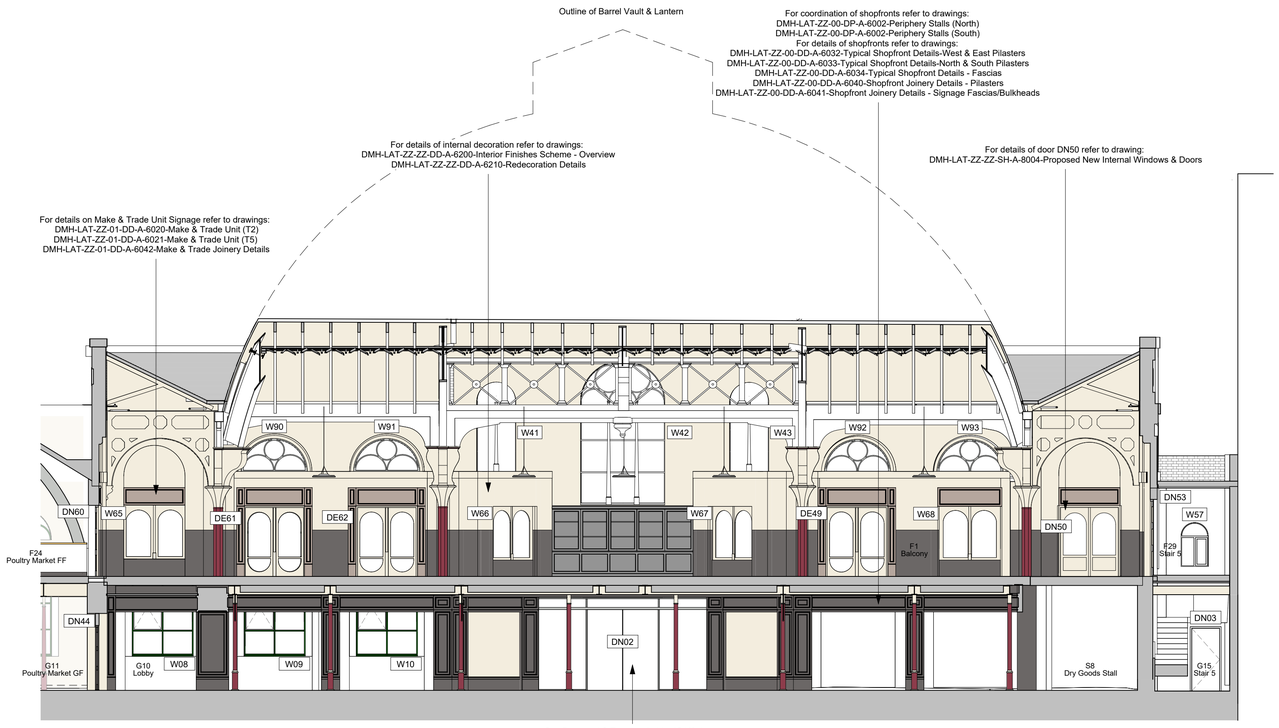


2 **Proposed South Internal Elevation (through Balcony)**
1 : 100

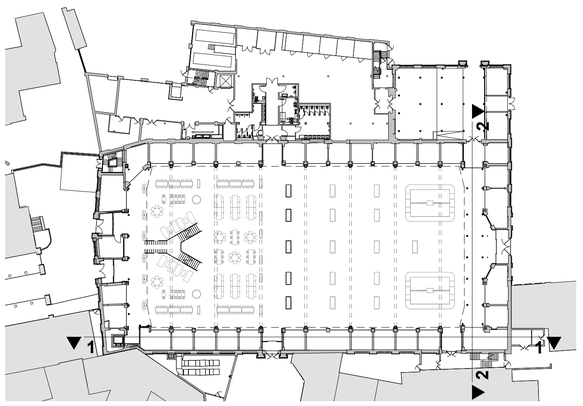


**Ground Floor Key Plan (S & W Proposed through Balcony)**
1 : 500

| Rev | Drawn | Revision Description | Date |
|---|---|---|---|
| C05 | ANS | Obscured glazing added | 22.08.25 |
| C04 | ANS | Doors updated; display screens added | 09.09.24 |
| C03 | ANS | M&T Signage updated | 24.06.24 |
| C02 | ANS | Lobby G13 amended | 02.04.24 |
| C01 | JF | Construction Issue | 20.12.22 |

**Status** A4 - Issued for Construction

**Derby**
1 College Place
Derby DE1 3DY
+ 44 (0)1332 365 777

**Nottingham**
50 St Marys Gate
Nottingham NG1 1QA
+ 44 (0)115 648 5012

**London**
70 Cowcross Street
London EC1M 6EJ

enquiries@lathams.uk.com
lathams.uk.com

Lathams
ARCHITECTURE + URBANISM

**Project**
Derby Market Hall - Phase 2

**Client**
Wates Group

**Drawing Title**
Internal Elevations - Decoration South & West (through Balcony)

| Drawing Number | Status | Revision |
|---|---|---|
| 3314 | A4 | C05 |

**File Name**
*Project - Originator - Zone - Level - Type - Role - Drawing Number - Status - Revision*
DMH–LAT–ZZ–ZZ–DE–A–3314–A4–C05

| Scale | Date | Drawn | Checked |
|---|---|---|---|
| As indicated | 22.08.25 | JF | AS |

| Lathams Job Number | Original Size |
|---|---|
| 7506 | A1 |

© Derek Latham + Co. Ltd