




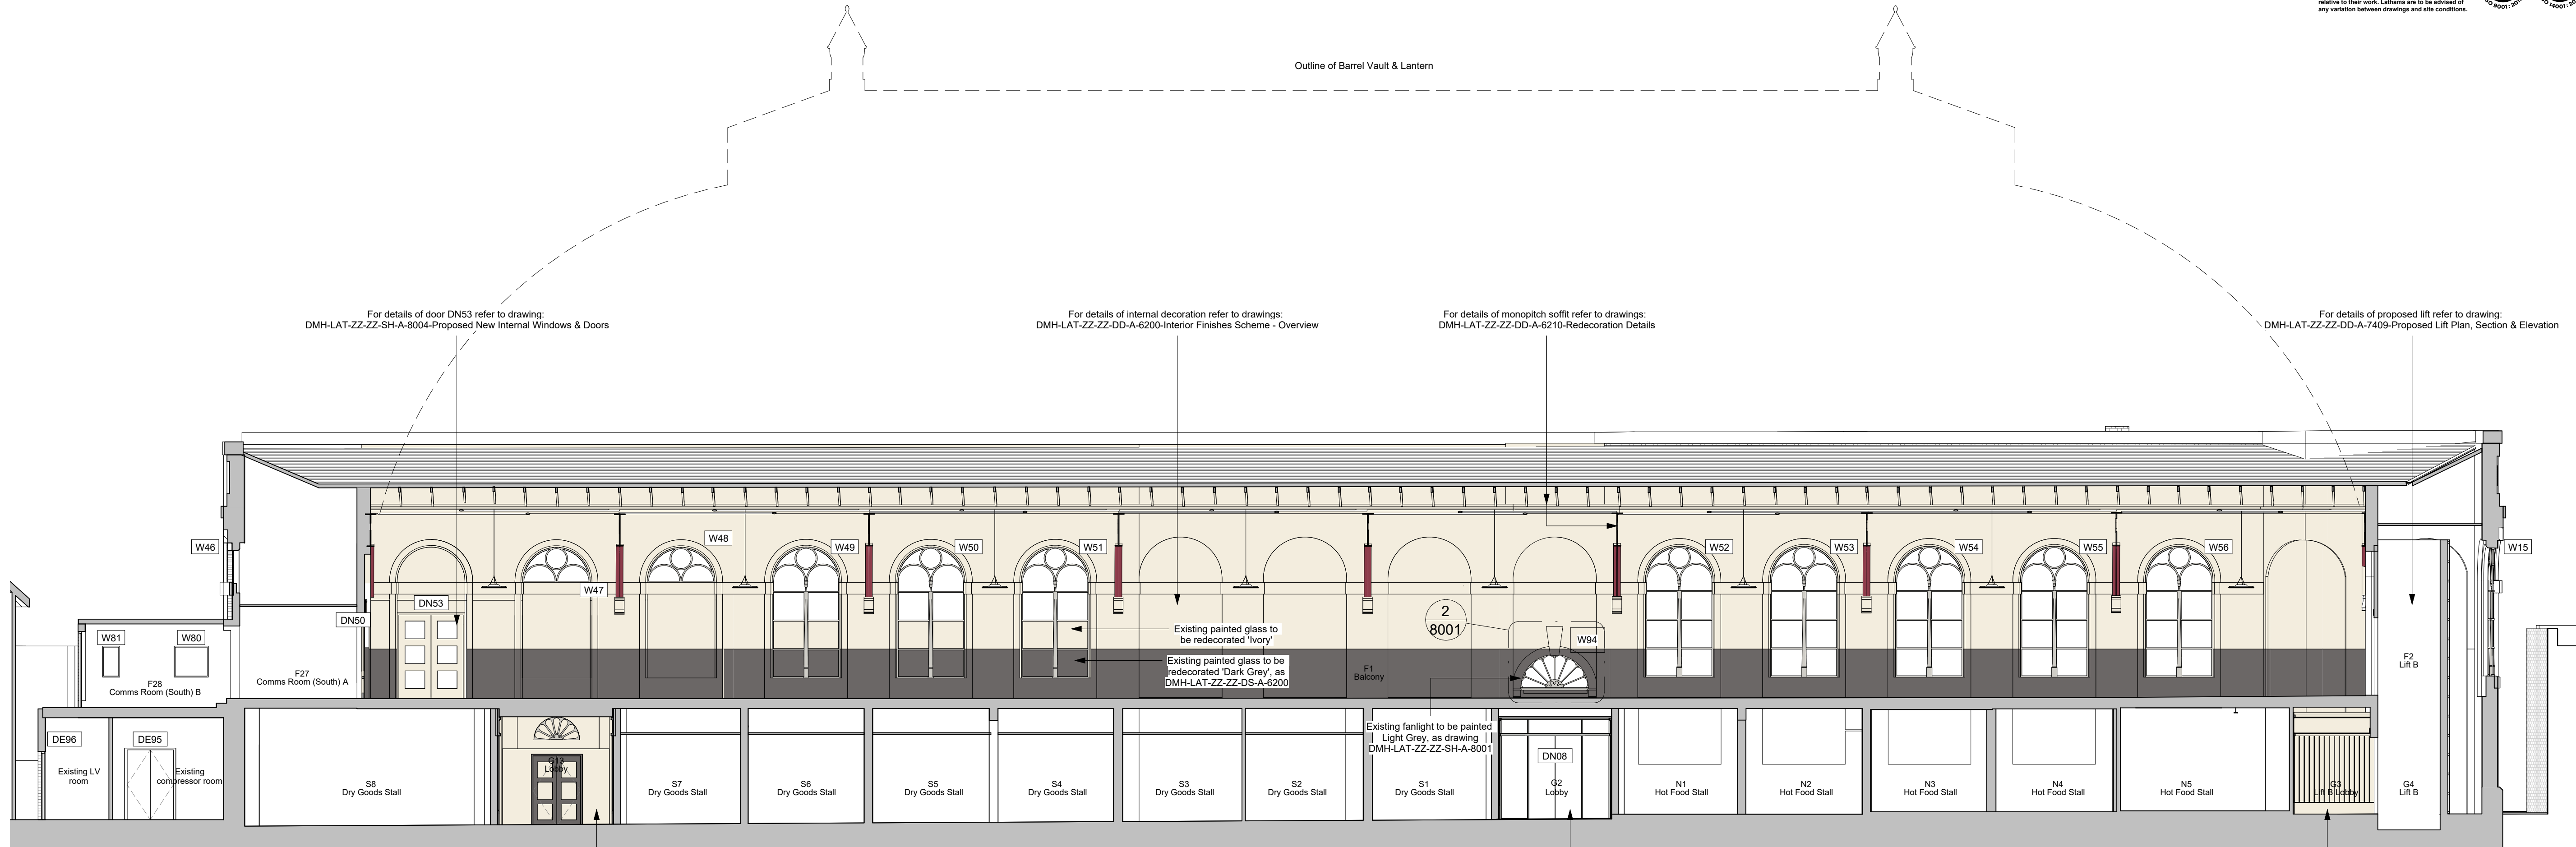

1 Proposed West Internal Elevation (through Balcony)  
1 : 100

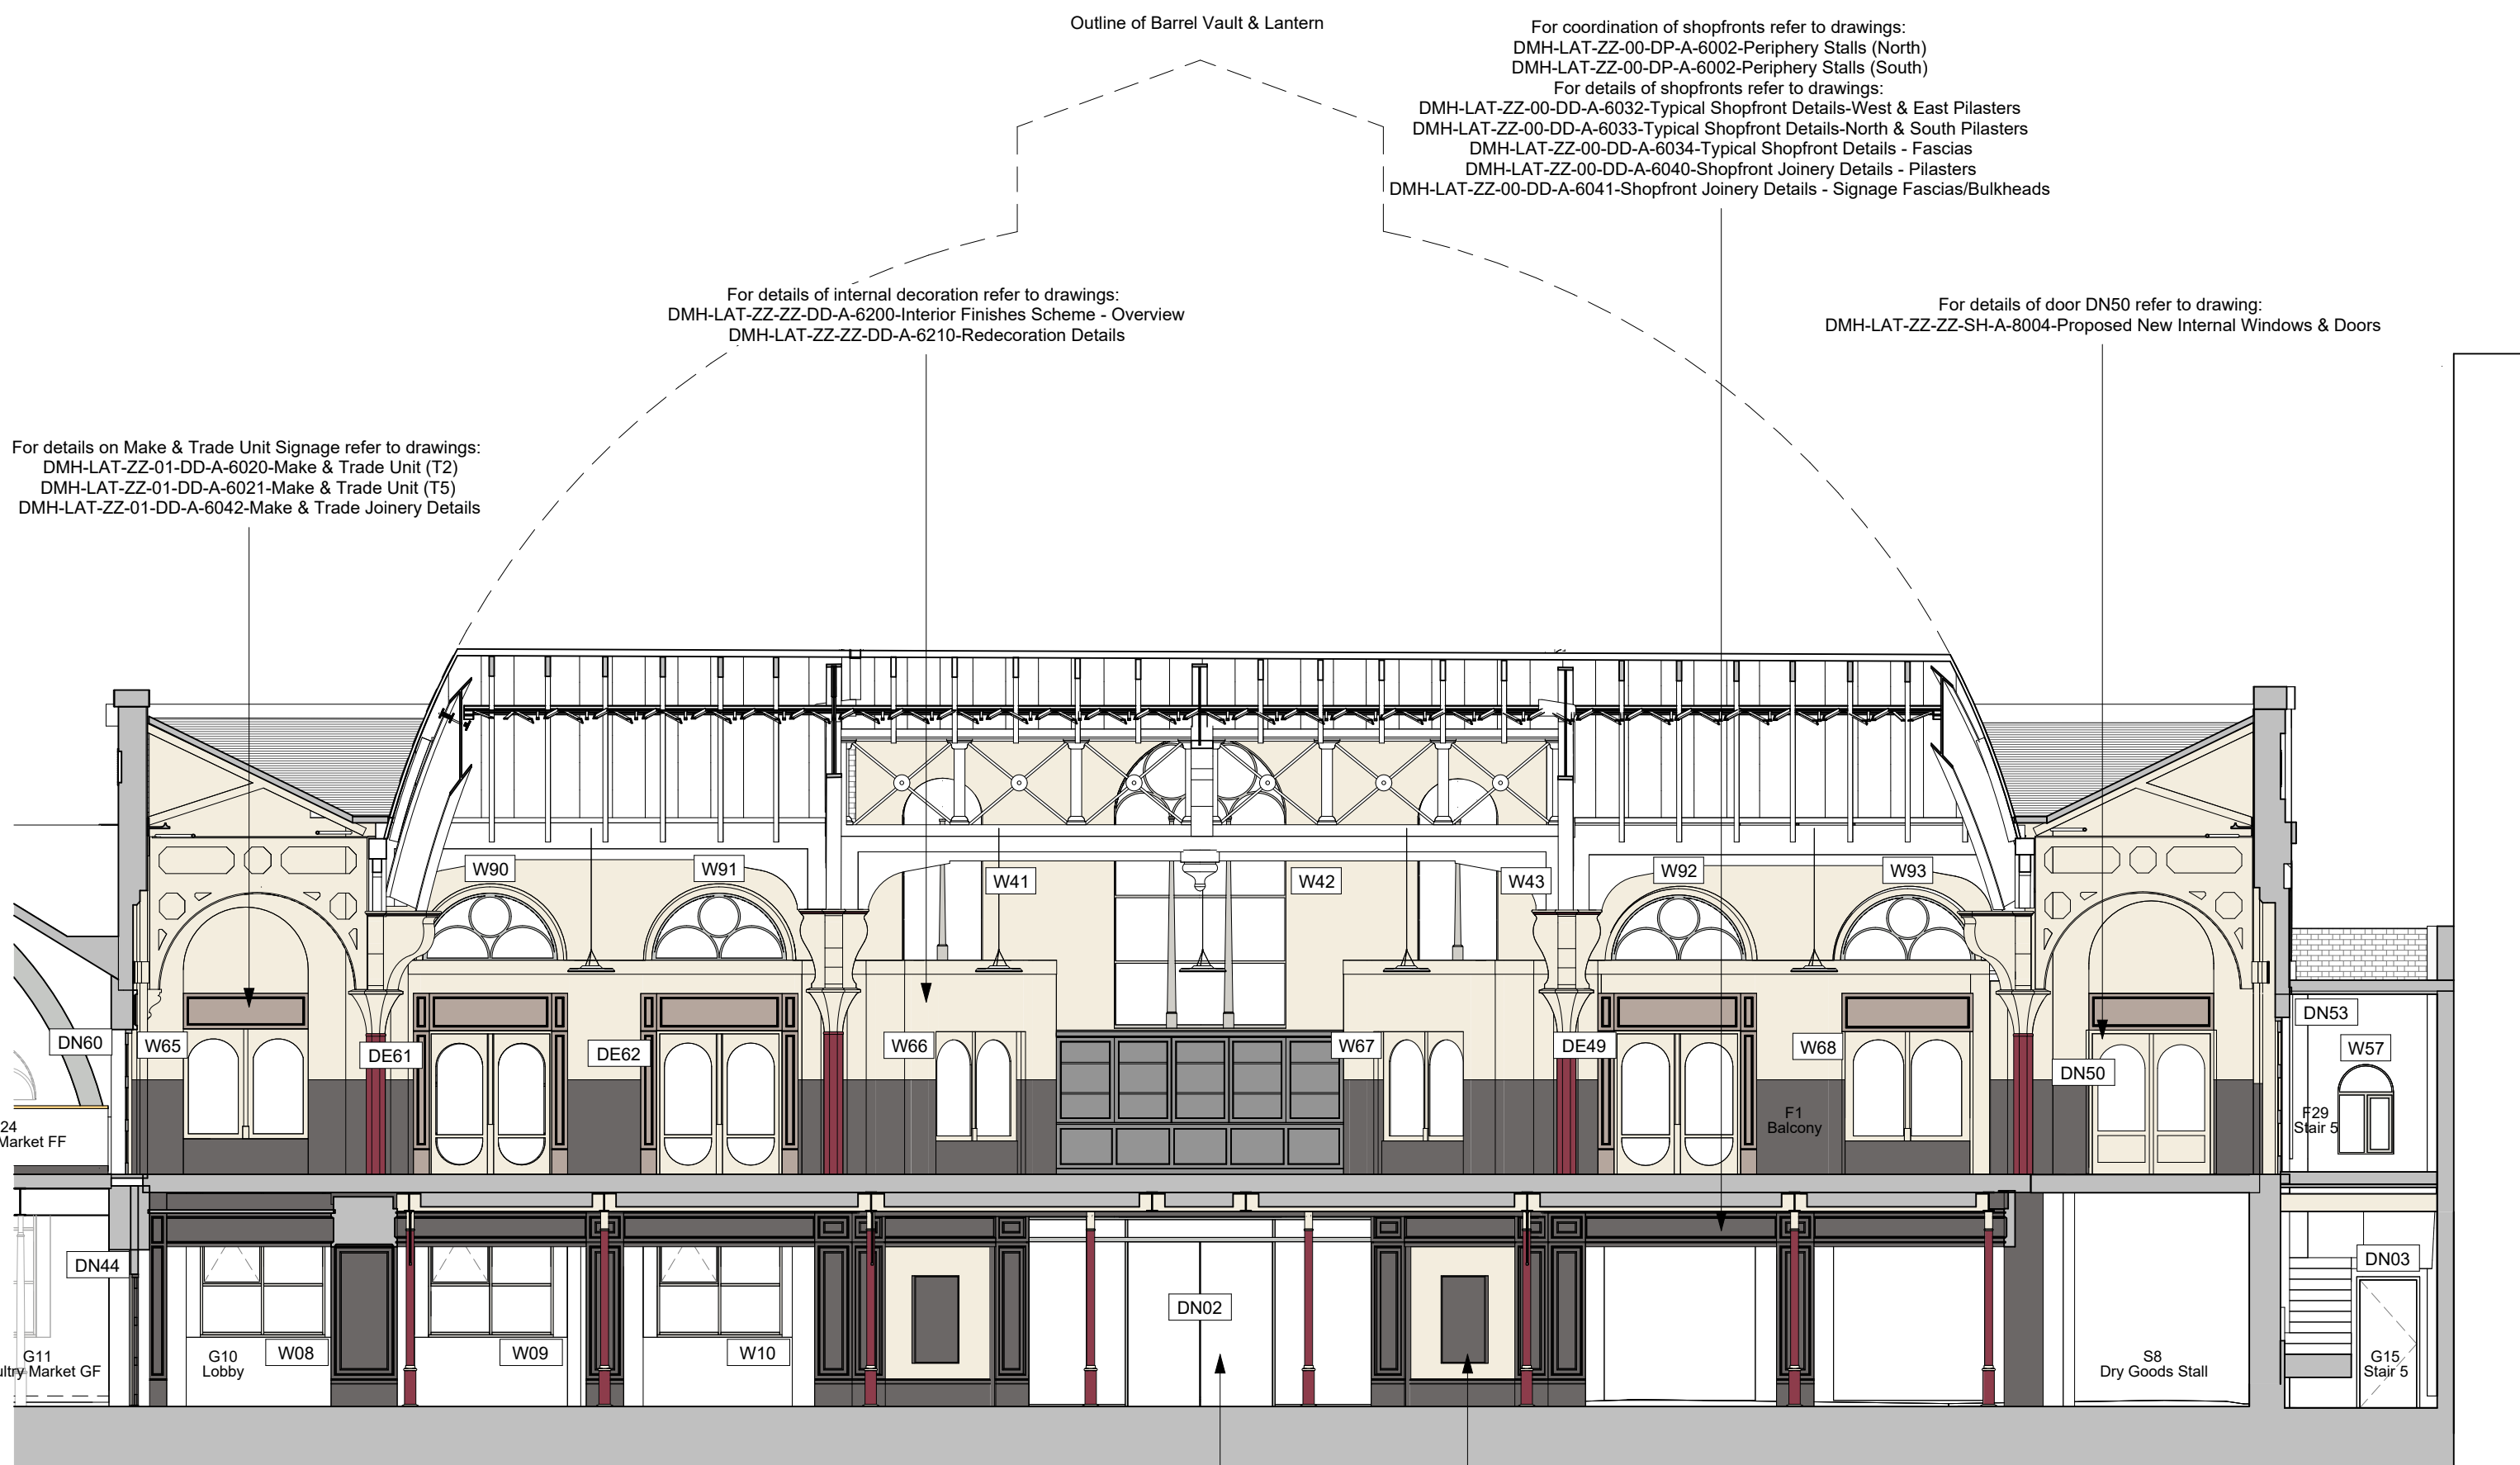

2 Proposed South Internal Elevation (through Balcony)  
1 : 100

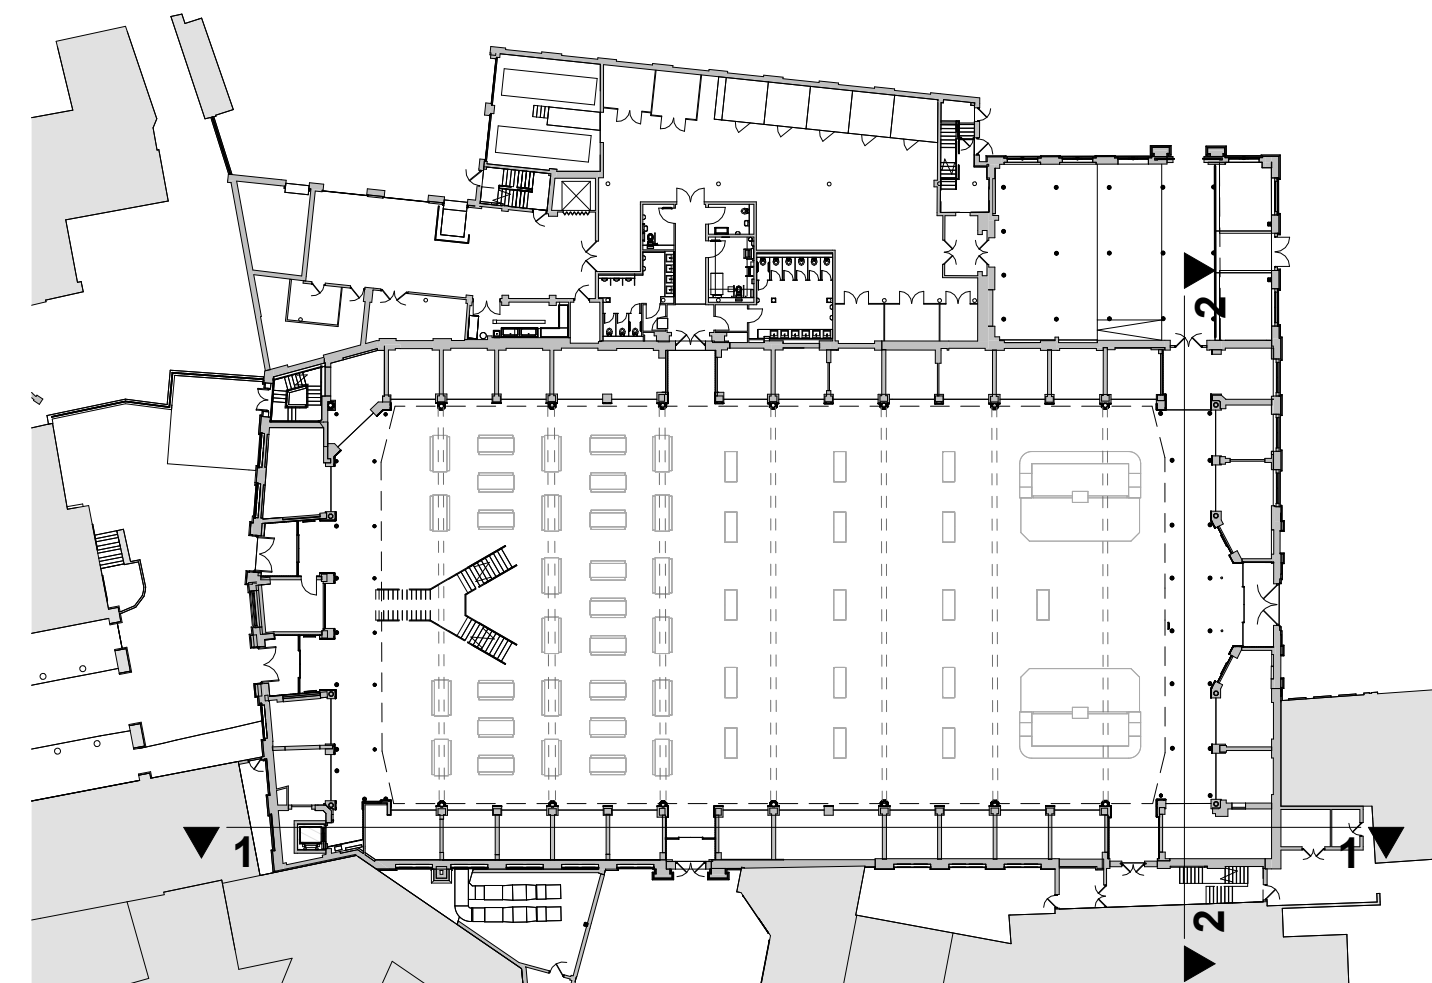

Ground Floor Key Plan (S & W Proposed through Balcony)  
1 : 500

|     |     |                                      |          |
|-----|-----|--------------------------------------|----------|
| C05 | ANS | FINAL ISSUE                          | 03.02.25 |
| C04 | ANS | Doors updated; display screens added | 09.09.24 |
| C03 | ANS | M&T Signage updated                  | 24.06.24 |
| C02 | ANS | Lobby G13 amended                    | 02.04.24 |
| C01 | JF  | Construction Issue                   | 20.12.22 |

| Rev | Drawn | Revision Description | Date |
|-----|-------|----------------------|------|
|-----|-------|----------------------|------|

Status CR - Construction Record

Derby  
1 College Place  
Derby DE1 3DY  
+44 (0)1332 365 777

Nottingham  
50 St Mary's Gate  
Nottingham NG1 1QA  
+44 (0)115 648 9012

London  
70 Cowcross Street  
London EC1M 6EJ

enquiries@lathams.uk.com  
lathams.uk.com

**Lathams**  
ARCHITECTURE + URBANISM

Project  
Derby Market Hall - Phase 2

Client  
Wates Group

Drawing Title  
Internal Elevations - Decoration South & West (through Balcony)

| Drawing Number | Status | Revision |
|----------------|--------|----------|
| 3314           | CR     | C05      |

File Name

Project - Originator - Zone - Level - Type - Role - Drawing Number - Status - Revision

DMH-LAT-ZZ-ZZ-DE-A-3314-CR-C05

| Scale        | Date     | Drawn | Checked |
|--------------|----------|-------|---------|
| As indicated | 03.02.25 | JF    | AS      |

| Lathams Job Number | Original Size |
|--------------------|---------------|
| 7506               | A1            |

© Derek Latham + Co. Ltd