


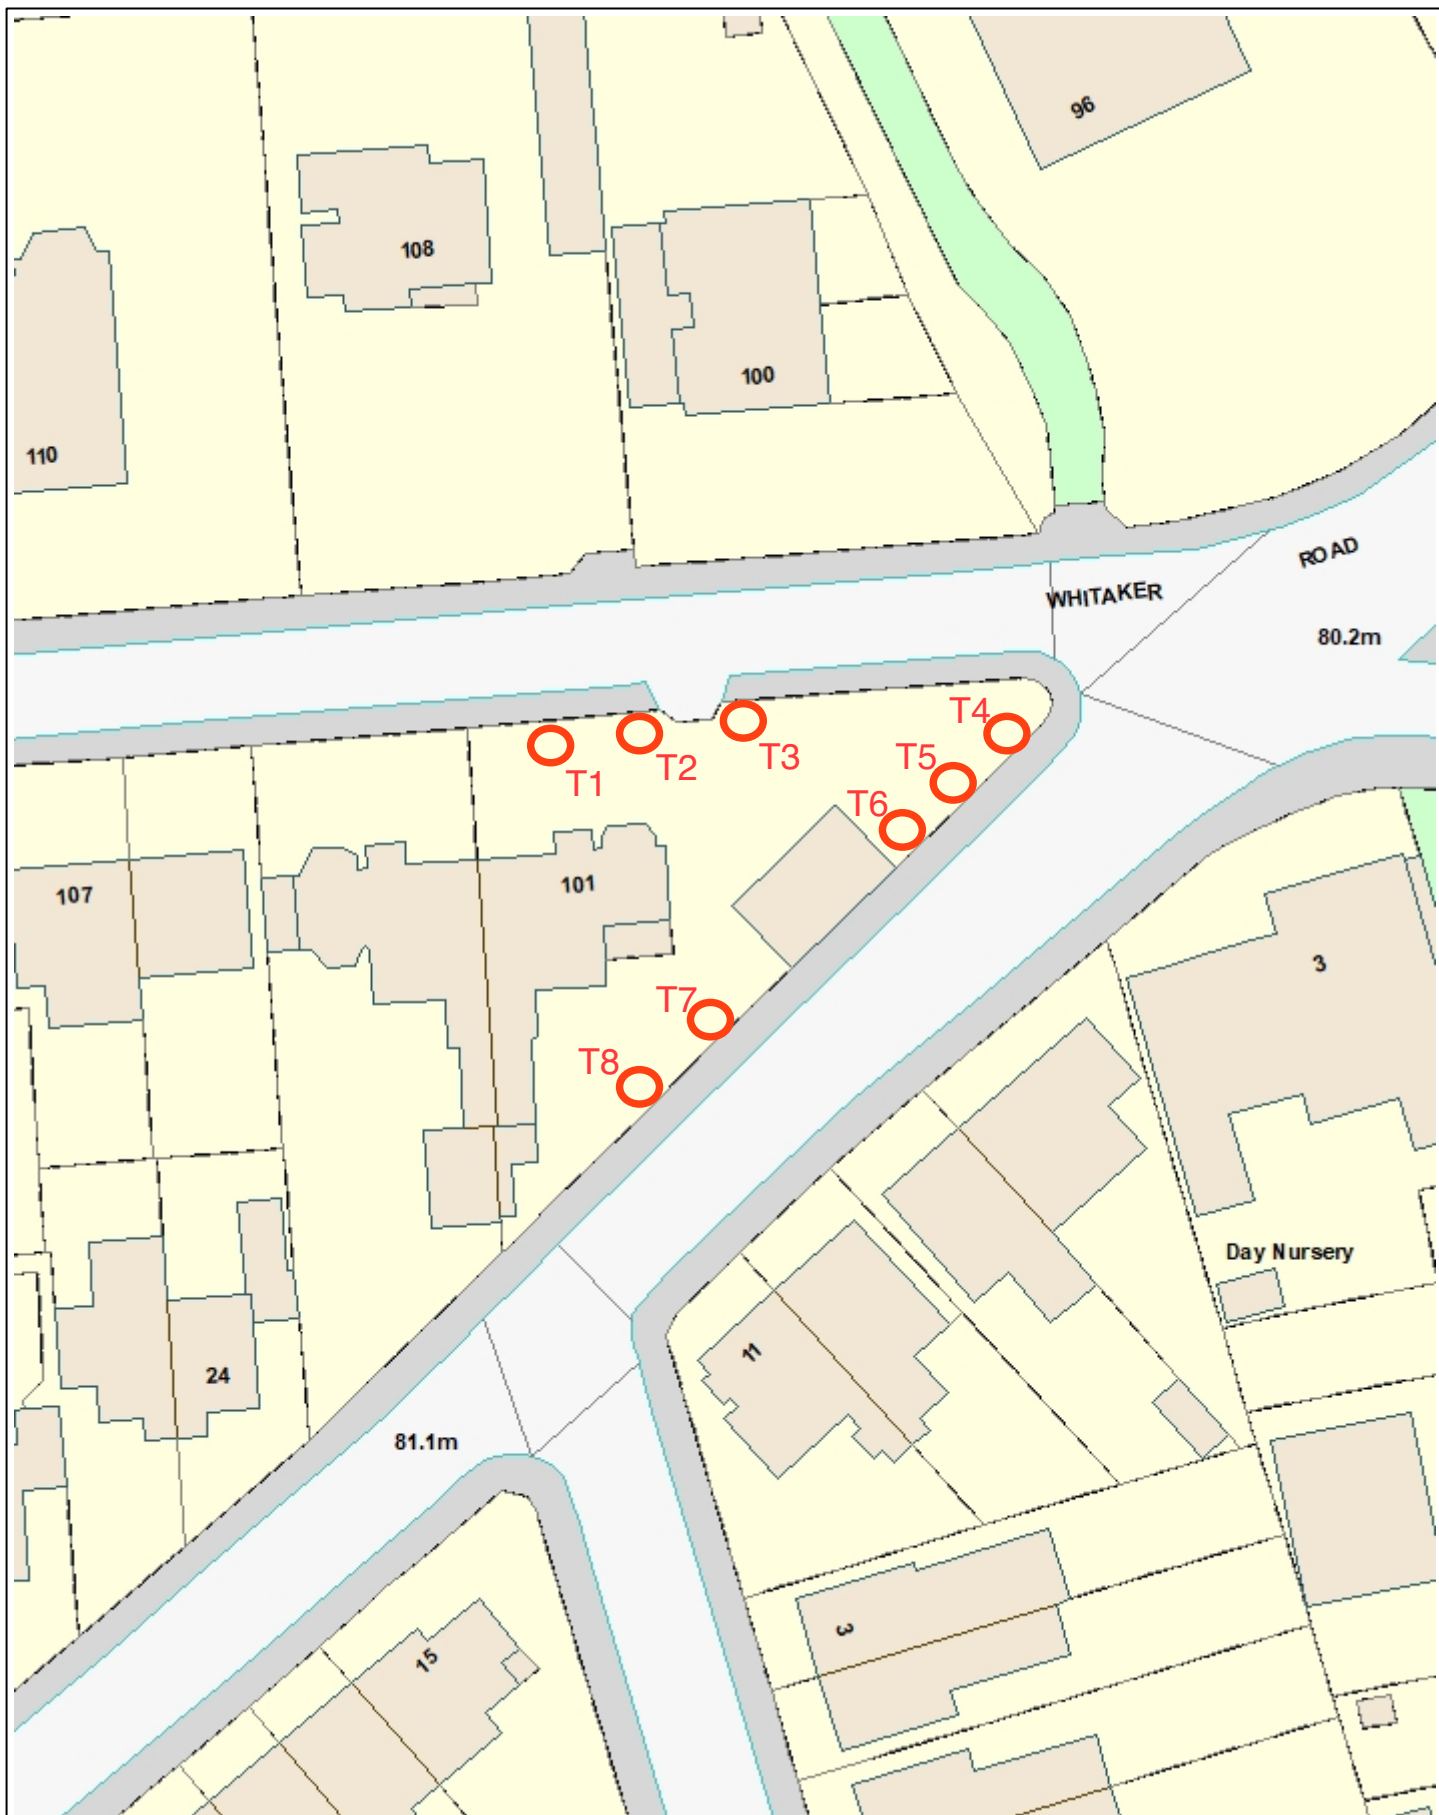

Derby City Council

Town and Country Planning Act 1990 (as amended)
Town and Country Planning (Tree Preservation)(England) Regulations 2012

Application No: 26/01150/TPO

Location: 101 Whitaker Road Derby DE23 6AQ



Scale: 1:1250