


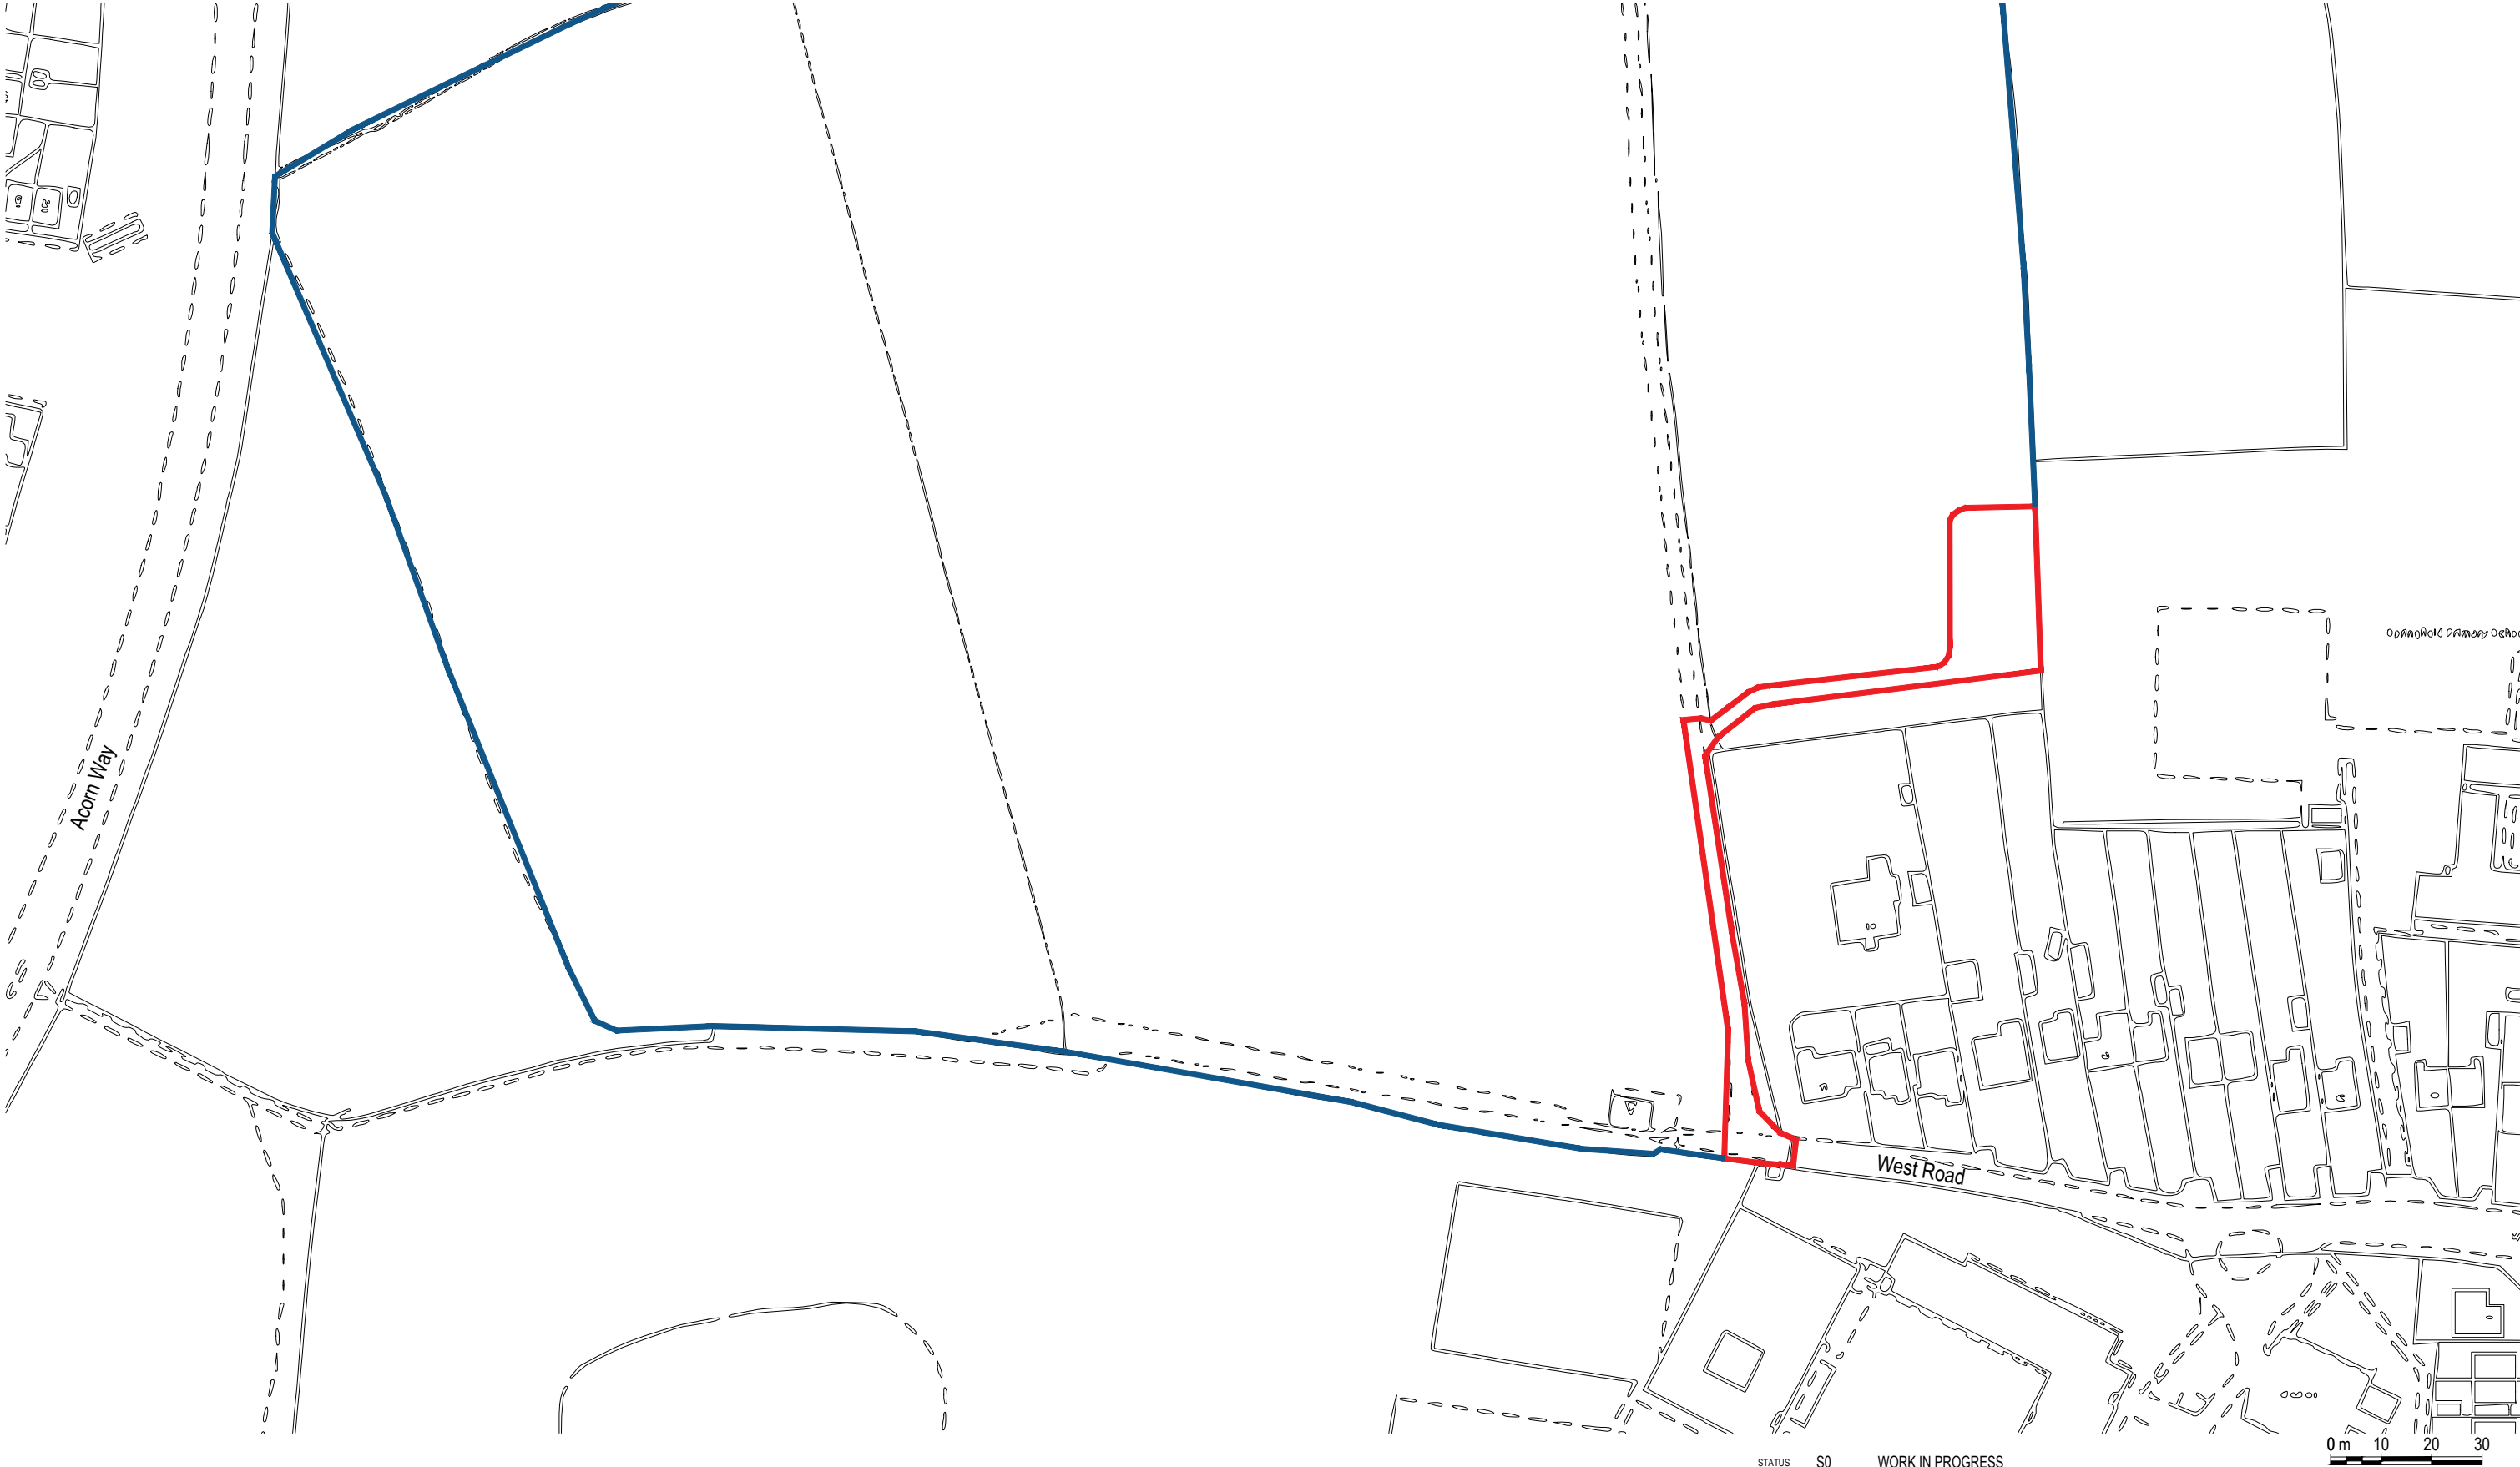

STATUS S0 WORK IN PROGRESS

PROJECT

Proposed agricultural building

CLIENT

Paul Howell

JOB NUMBER

0000

DRAWING TITLE

Site Location Plan

FILE NAME

01001

SCALE


1:1250 @ A3

DATE

11/09/26

REV

P1

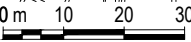

Site Location Plan

Scale 1:1250

These drawings are for planning purposes only and are not to be used for construction. All dimensions, details, and information provided are subject to review and approval. Final construction documents must be prepared by a licensed professional.